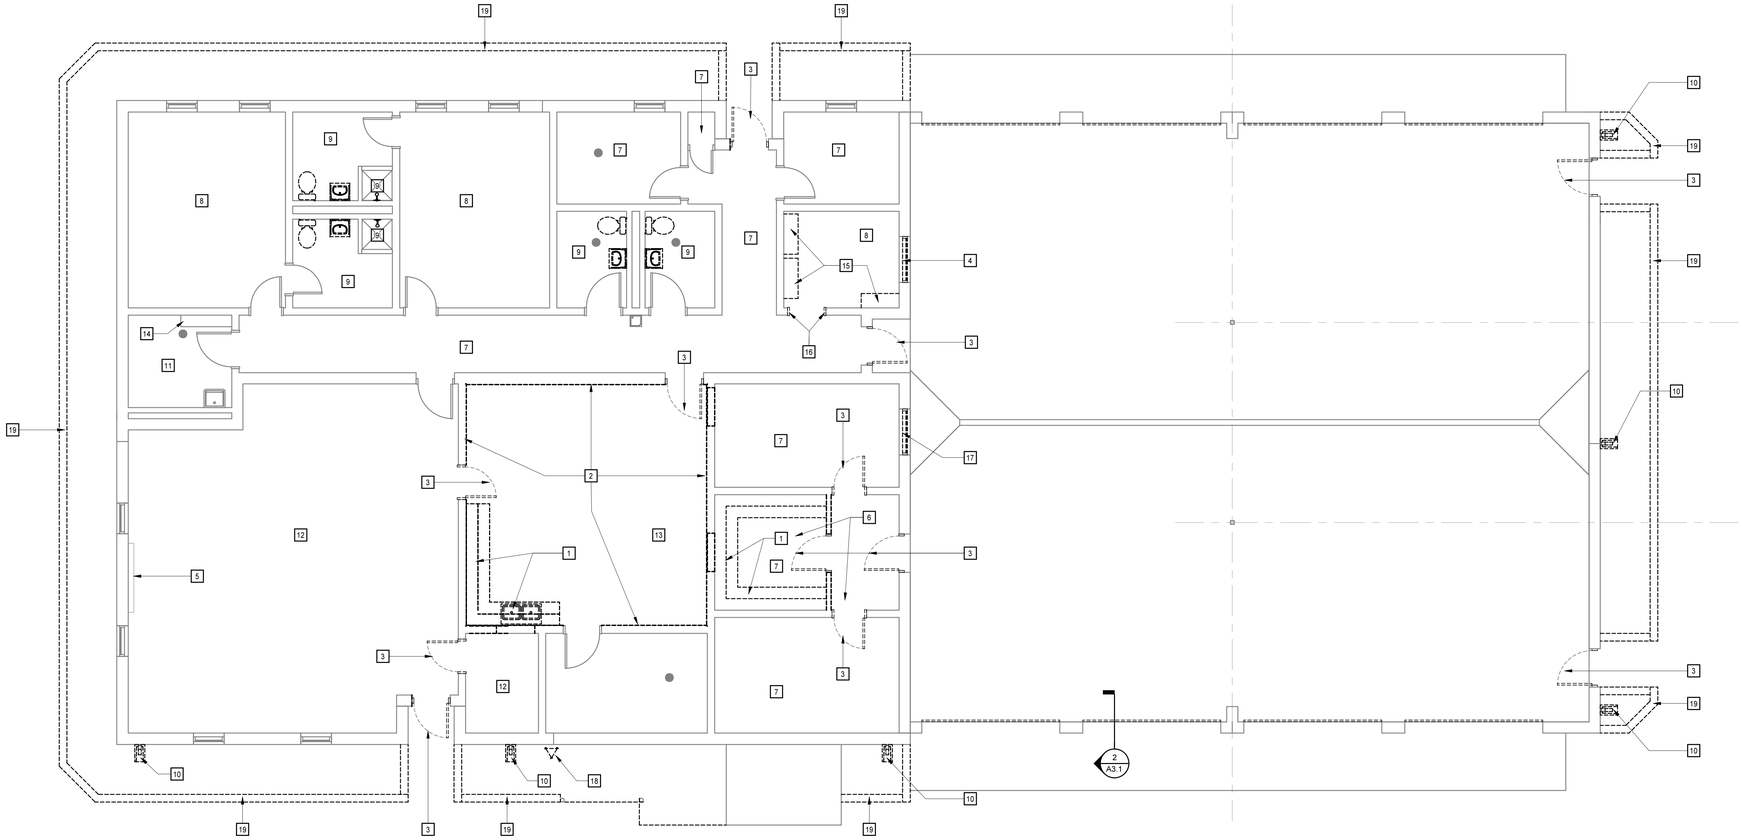

FIRST FLOOR PLAN - DEMOLITION

3/16" = 1'-0"

GENERAL NOTES - DEMOLITION PLAN

A. REFER TO DWG A10.1, GENERAL NOTES, FOR ROOFING DEMOLITION

B. REMOVE ALL EXISTING ACOUSTICAL CEILING PANELS AND CEILING SUSPENSION SYSTEMS

KEYNOTES - DEMOLITION PLAN

APPLIES TO DRAWING A2.1
REPRESENTED BY n

1. REMOVE COUNTER, BASE & WALL CABINETS, AND SINK
2. REMOVE WOOD WALL PANELING AND FURRING
3. REMOVE DR & FRM
4. REMOVE APPROX 4'-0" X 4'-0" WDW AND INFILL MAS OPNG WITH MATCHING MATERIALS
5. PROJECTION SCREEN SHALL REMAIN
6. REMOVE CERAMIC TILE FLOORING AND BASE, AND SETTING BED
7. SPACE IS LISTED AS CONTAINING 'VINYL ASBESTOS TILE' (VAT) ON 1984 RECORD DRAWINGS. TILE SHALL REMAIN IN PLACE AND BE ENCAPSULATED BY FLOOR FINISH IN FINISH SCHEDULE. REMOVE VINYL BASE
8. REMOVE CARPET, ADHESIVE MASTIC, AND VINYL BASE
9. CERAMIC TILE FLOOR, GLAZED WALL TILE AND BASE SHALL REMAIN. REPLACE ANY MISSING OR BROKEN TILES WITH MATCHING TILE AND SETTING MATERIALS
10. REMOVE CONCRETE SPLASH BLOCKS
11. REMOVE VINYL BASE
12. REMOVE CARPET, ADHESIVE MASTIC, AND VINYL BASE. 1984 RECORD DWGS INDICATE 'VINYL ASBESTOS TILE' (VAT) UNDER CARPET. TILE SHALL REMAIN IN PLACE AND BE ENCAPSULATED BY FLOOR FINISH IN FINISH SCHEDULE.
13. PORCELAIN TILE FOOR AND BASE SHALL REMAIN. 1984 RECORD DWGS INDICATE 'VINYL ASBESTOS TILE' (VAT) UNDER TILE. VAT SHALL REMAIN. UPON DEMOLITION OF WOOD WALL PANELING, WOOD BASE AND CABINETS, REPLACE ANY MISSING OR BROKEN TILES WITH MATCHING TILE AND SETTING MATERIALS, FOR FULL EXTENT OF FINISHED SPACE
14. WOOD SHELF SHALL REMAIN
15. REMOVE BUILT-IN MAILBOX WALL UNITS
16. REMOVE DOOR FRAME
17. REMOVE APPROX 4'-0" X 4'-0" WD STORAGE CABINER AND INFILL MAS OPNG WITH MATCHING MATERIALS
18. REMOVE RADIO TOWER AND ALL ASSOCIATED ACCESSORIES
19. REMOVE RAILROAD TIES, CLEAN MULCH BEDS

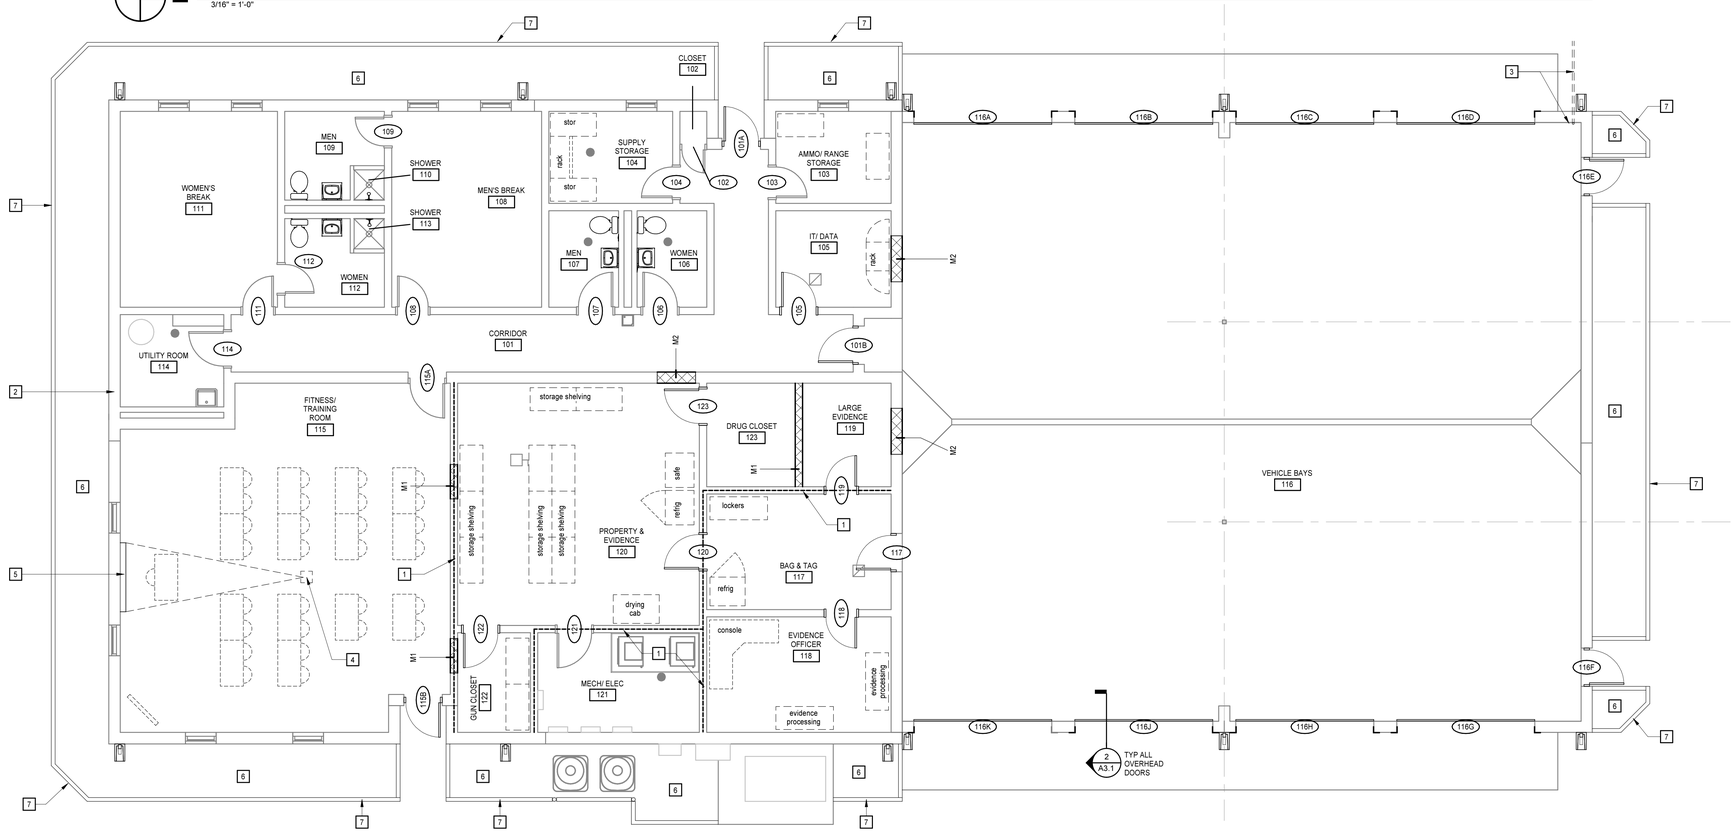

FIRST FLOOR PLAN

3/16" = 1'-0"

KEYNOTES - FLOOR PLAN

APPLIES TO DRAWING A2.1
REPRESENTED BY n

1. BOLD DASHED LINE INDICATES EXTENSION OF EX 8" CMU WALL, FULL HT TO DECK, APPROX 3'-8" IN HT. UTILIZE PARTN TYPE M1-1
2. LOCATION OF PREVIOUS THRU-WALL DRYER VENT. FILL OPENING WITH MATCHING MATERIALS, FULL WODTH OF WALL
3. 2" GALV CONDUIT FOR IT FIBER, RUN TO ADJACENT WATER TOWER, APPROX 90'-0" AWAY. REFER TO ELEC DWGS. REPAIR TRENCHING WITH BACKFILL OF 21A STONE AND 4" CONC TOPPING
4. SALVAGE EX CEILING PROJECTOR DROP MOUNT. REMOVE NYLON FASTENERS AND REINSTALL TO STRUCTURE ABV CLG W/ STL FASTERNERS. PROJECTOR IS NIC.
5. EX WALL MOUNTED PROJECTION SCREEN TO REMAIN
6. 4" DEEP MULCH BED OVER PERFORATED FABRIC WEED BARRIER
7. 4" X 4" TREATED WOOD MULCH BED BORDER

MOSELEYARCHITECTS
3200 NORFOLK STREET, RICHMOND, VA 23230
PHONE (804) 794-7555 FAX (804) 355-5690
MOSELEYARCHITECTS.COM

COMMONWEALTH OF VIRGINIA
Lic. No. 009147
10/15/2015
ARCHITECT

EVIDENCE STORAGE BUILDING

SMITHFIELD, VIRGINIA

PROJECT NO: 550322	DATE: OCTOBER 15, 2015
REVISIONS	
DATE	DESCRIPTION

FLOOR PLANS

A2.1

10/16/2015 1:20:50 PM