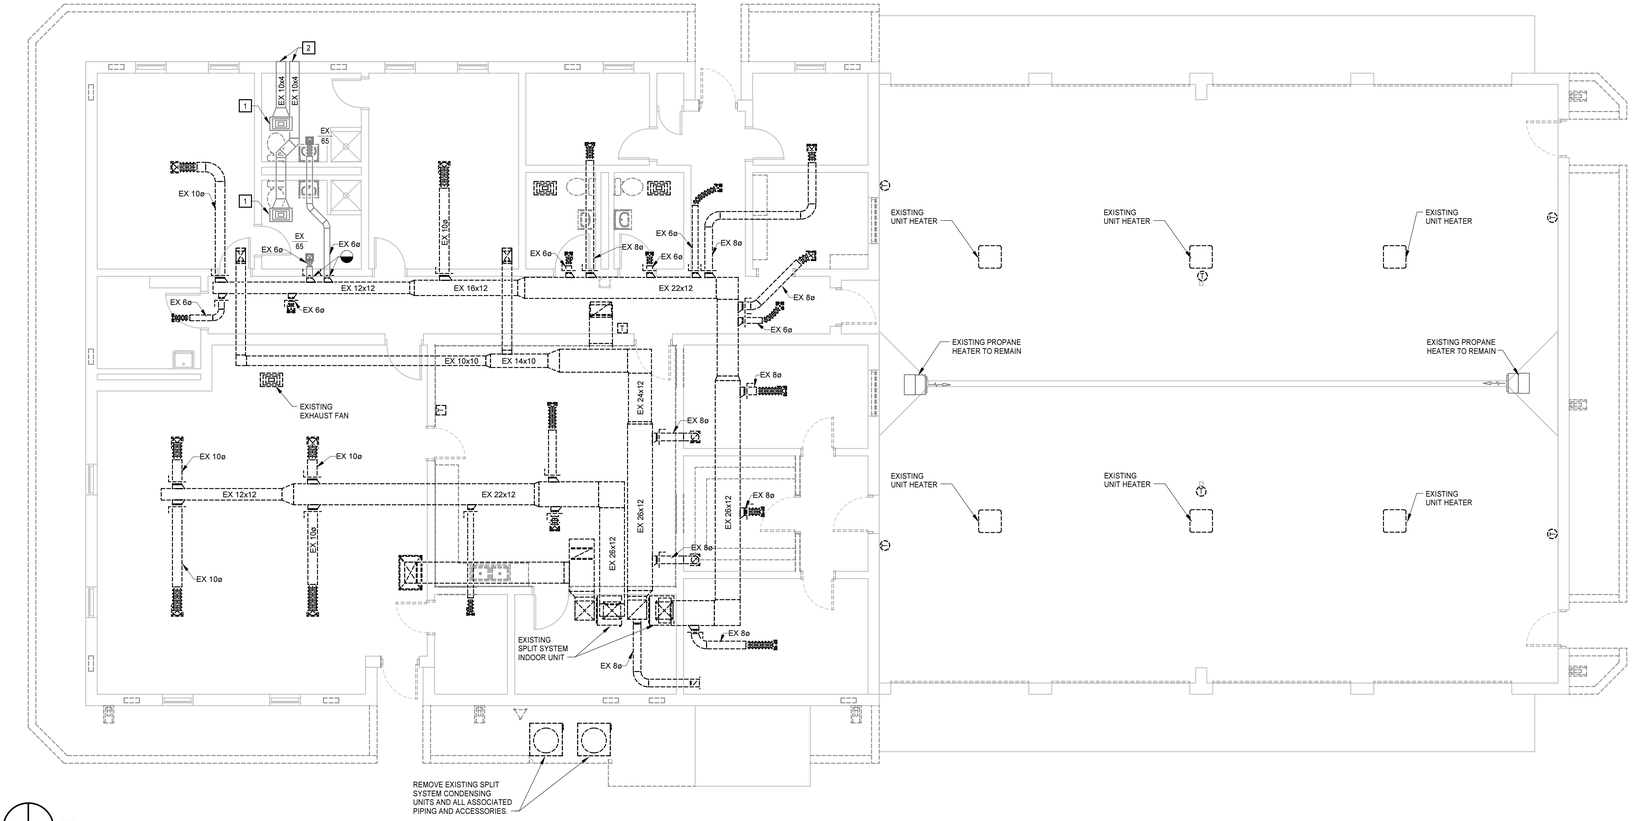

N

FIRST FLOOR DEMOLITION PLAN - MECHANICAL

3/16" = 1'-0"

KEYNOTES

APPLIES TO DRAWING M1.1
REPRESENTED BY X

1. EXISTING EXHAUST FAN TO REMAIN.
2. EXISTING VENT CONNECTION TO REMAIN.
3. CAP EXISTING ROOF CURB. REFER TO EXISTING ROOF CURB CAP DETAIL ON DWG M5.1.
4. CAP EXISTING ROOF CURB. REFER TO EXHAUST AIR GOOSENECK DETAIL ON DWG M5.1.

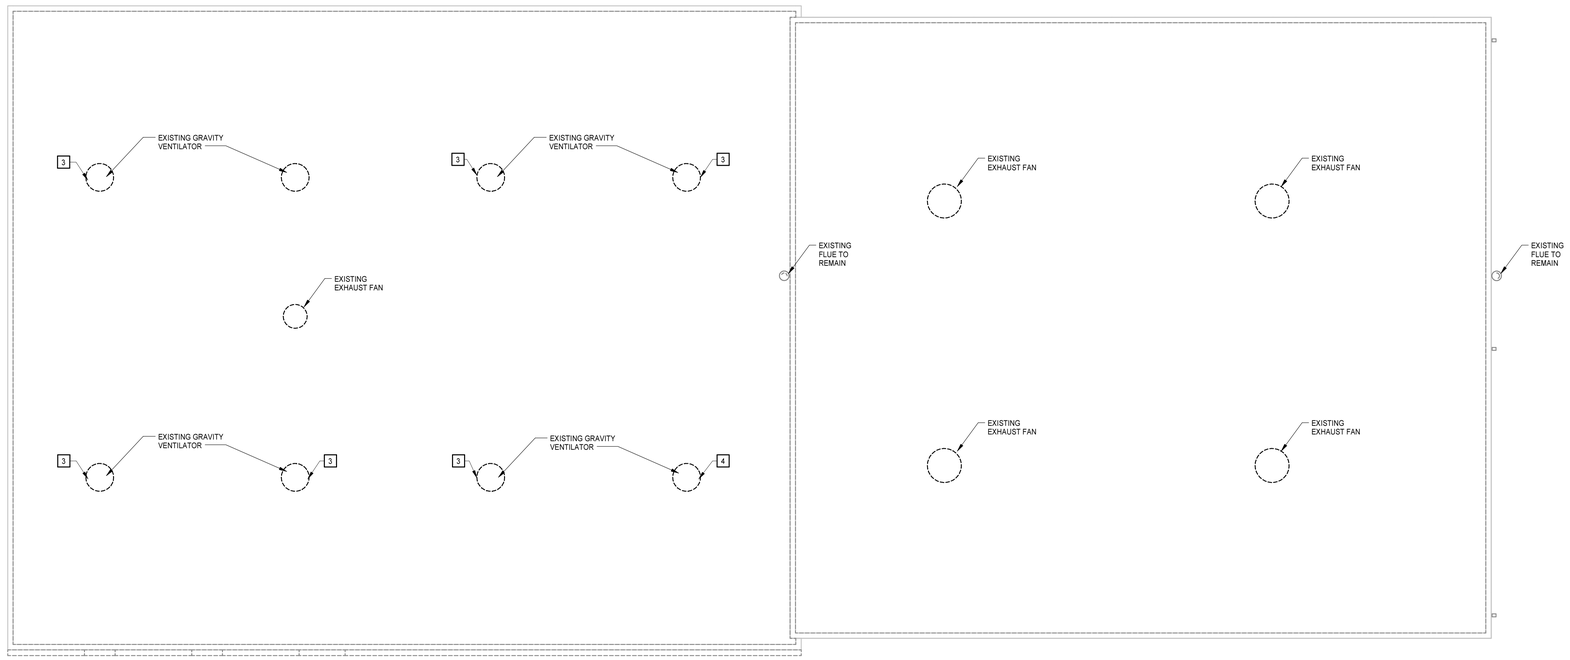

N

ROOF PLAN DEMOLITION - MECHANICAL

3/16" = 1'-0"

MOSELEYARCHITECTS
3200 NORFOLK STREET, RICHMOND, VA 23230
PHONE (804) 794-7555 FAX (804) 355-5690
MOSELEYARCHITECTS.COM

COMMONWEALTH OF VIRGINIA
JASON P. FORSYTH
Lic. No. 038767
10-15-15
PROFESSIONAL ENGINEER

EVIDENCE STORAGE BUILDING

SMITHFIELD, VIRGINIA

PROJECT NO: 550322	DATE: OCTOBER 15, 2015
REVISIONS	
DATE	DESCRIPTION

DEMOLITION PLANS - MECHANICAL

M1.1

10/16/2015 1:36:34 PM