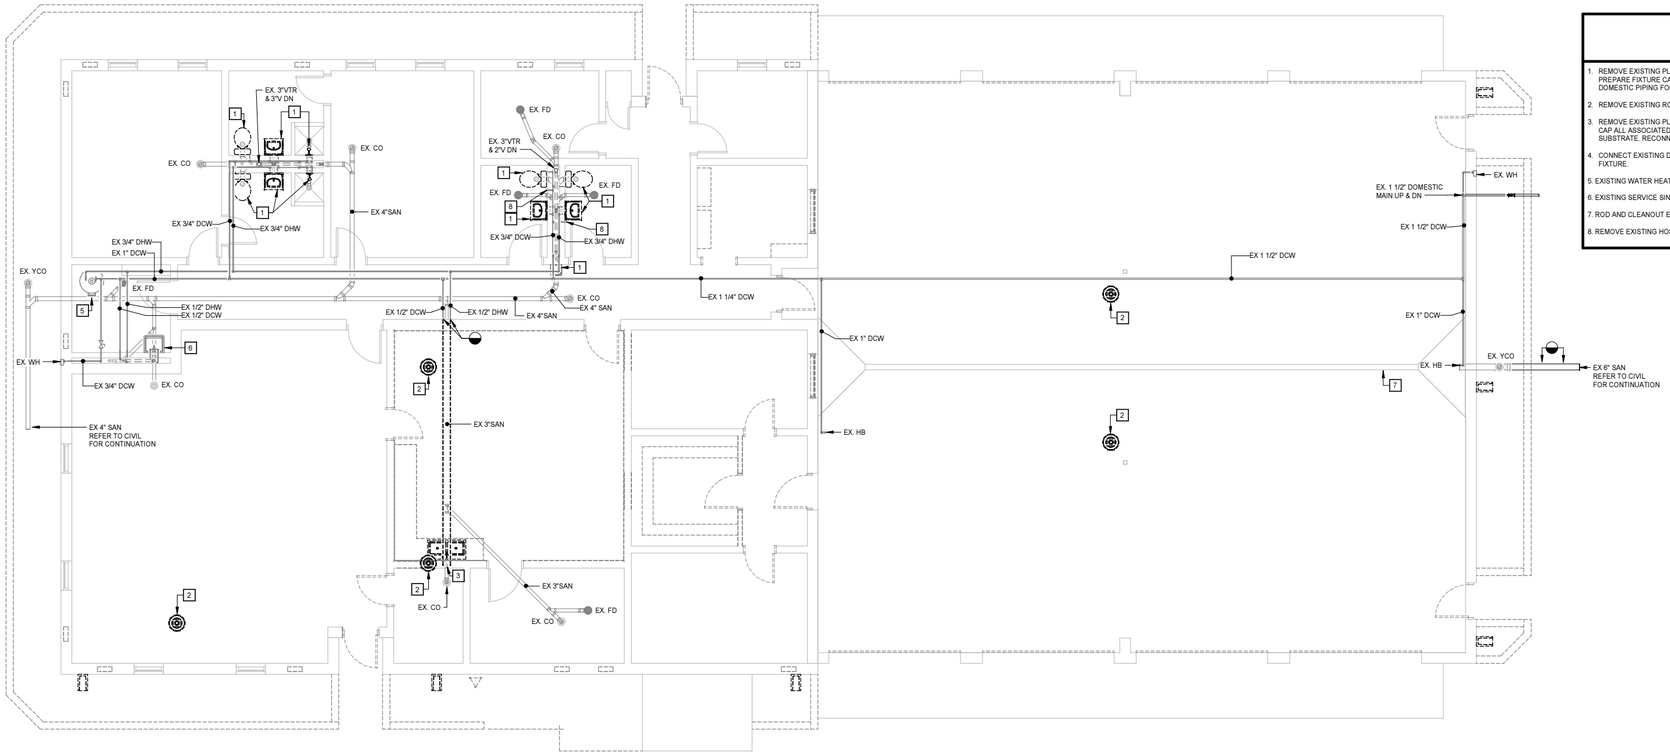

N

FIRST FLOOR PLAN - DEMOLITION - PLUMBING

3/16" = 1'-0"

KEYNOTES

APPLIES TO DRAWING P2.1
REPRESENTED BY n

1. REMOVE EXISTING PLUMBING FIXTURE, VALVES, AND ALL ASSOCIATED TRIM MATERIALS. PREPARE FIXTURE CARRIER, REPLACE WATER CLOSE FLANGE, WASTE PIPING, VENT, AND DOMESTIC PIPING FOR NEW FIXTURE.
2. REMOVE EXISTING ROOF DRAIN AND ASSOCIATED PIPING FROM DRAIN TO OUTLET.
3. REMOVE EXISTING PLUMBING FIXTURE, VALVES, AND ALL ASSOCIATED TRIM MATERIALS. CAP ALL ASSOCIATED WASTE, VENT, AND DOMESTIC WATER PIPING BEHIND FINISH SUBSTRATE. RECONNECT EXISTING 2" VENT AND EXISTING 2" VENT THROUGH ROOF
4. CONNECT EXISTING DOMESTIC WATER, WASTE, AND VENT CONNECTIONS TO NEW PLUMBING FIXTURE.
5. EXISTING WATER HEATER TO REMAIN.
6. EXISTING SERVICE SINK TO REMAIN.
7. ROD AND CLEANOUT EXISTING TRENCH DRAIN.
8. REMOVE EXISTING HOSE BIBB AND PREPARE DOMESTIC PIPING FOR NEW HOSE BIBB.

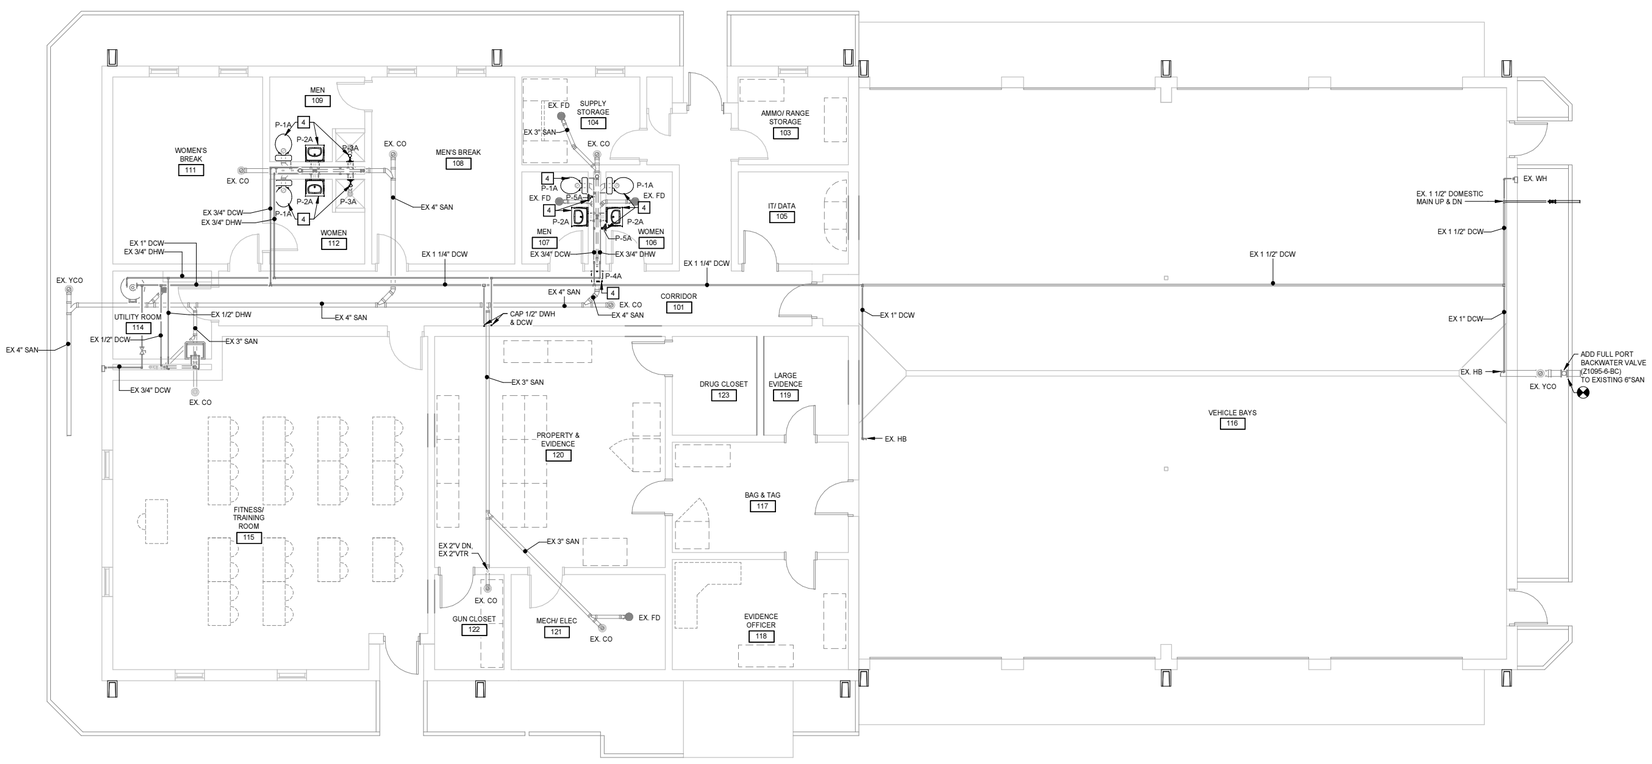

N

FIRST FLOOR PLAN - PLUMBING

3/16" = 1'-0"

MOSELEYARCHITECTS
3200 NORFOLK STREET, RICHMOND, VA 23230
PHONE (804) 794-7555 FAX (804) 355-5690
MOSELEYARCHITECTS.COM

COMMONWEALTH OF VIRGINIA
JON P. FORSYTH
Lic. No. 038767
10-15-15
PROFESSIONAL ENGINEER

EVIDENCE STORAGE BUILDING

SMITHFIELD, VIRGINIA

PROJECT NO: 550322	DATE: OCTOBER 15, 2015
REVISIONS	
DATE	DESCRIPTION

FLOOR PLANS - PLUMBING

P2.1

10/19/2015 8:18:15 AM