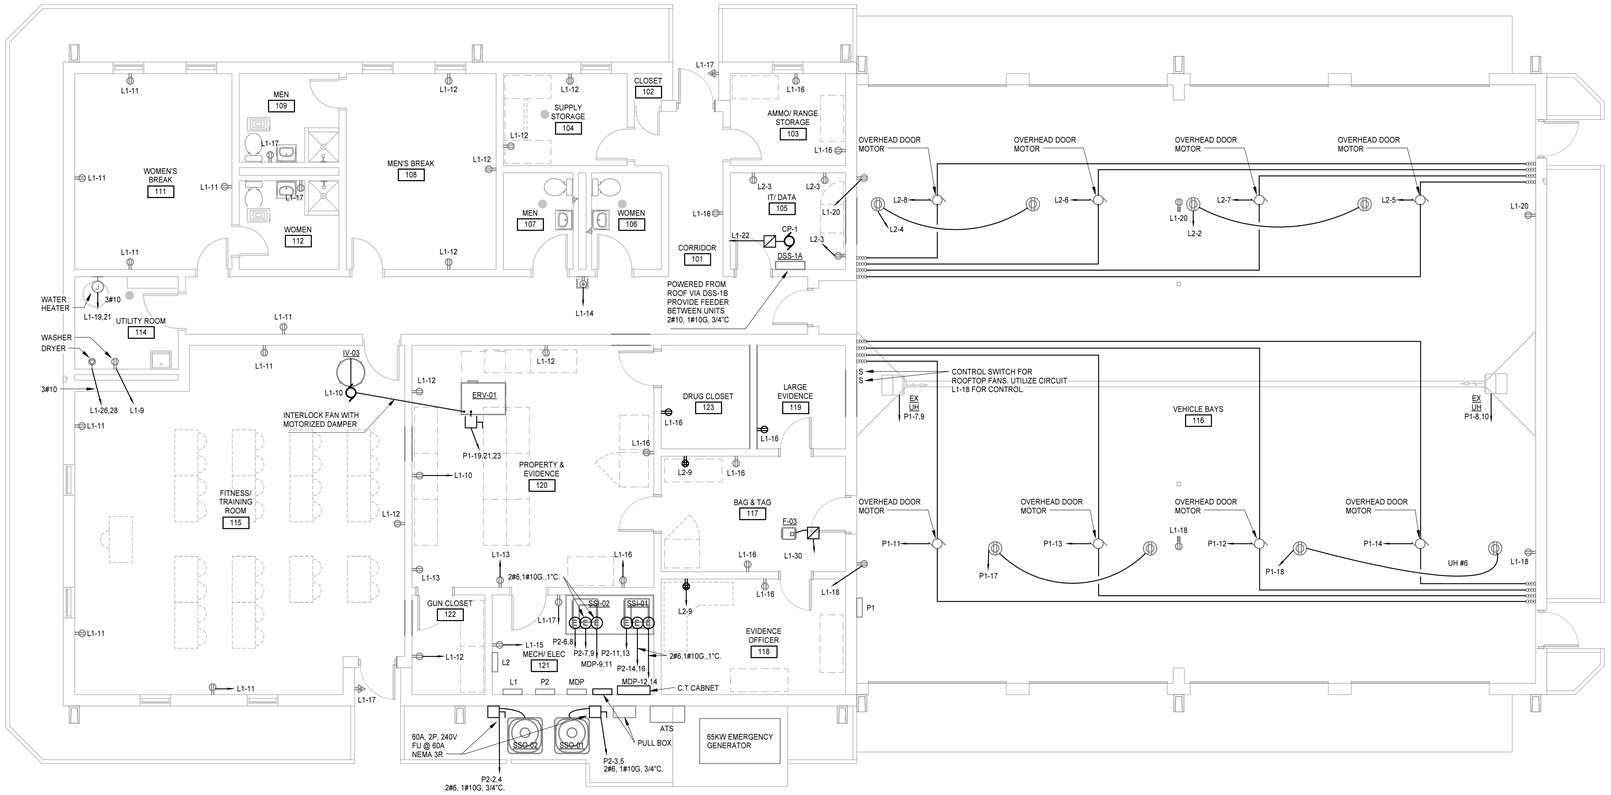

FLOOR PLAN - POWER

3/16" = 1'-0"

MOSELEYARCHITECTS

3200 NORFOLK STREET, RICHMOND, VA 23230
PHONE (804) 794-7355 FAX (804) 355-5690
MOSELEYARCHITECTS.COM

COMMONWEALTH OF VIRGINIA
HAROLD A. LANNA
Lic. No. 13231
10-15-2015
PROFESSIONAL ENGINEER

EVIDENCE STORAGE BUILDING

SMITHFIELD, VIRGINIA

PROJECT NO: 550322	DATE: OCTOBER 15, 2015
REVISIONS	
DATE	DESCRIPTION

FLOOR PLAN - POWER

E2.2

10/19/2015 10:58:18 AM