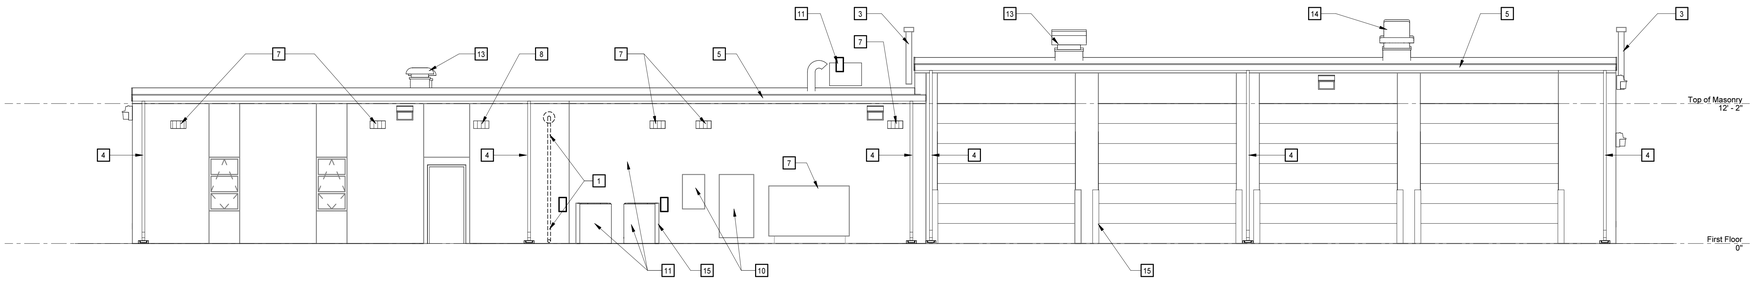

ELEVATION - EAST

3/16" = 1'-0"

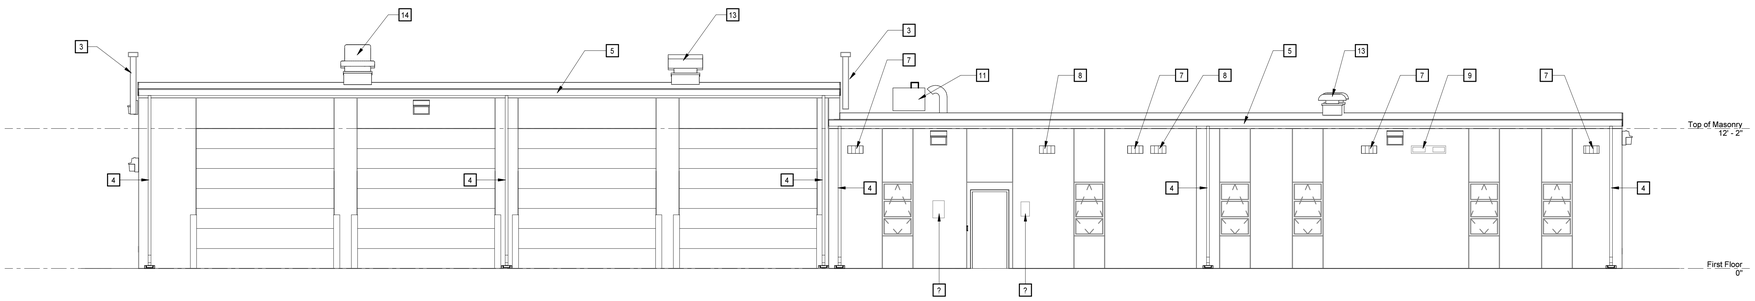

ELEVATION - WEST

3/16" = 1'-0"

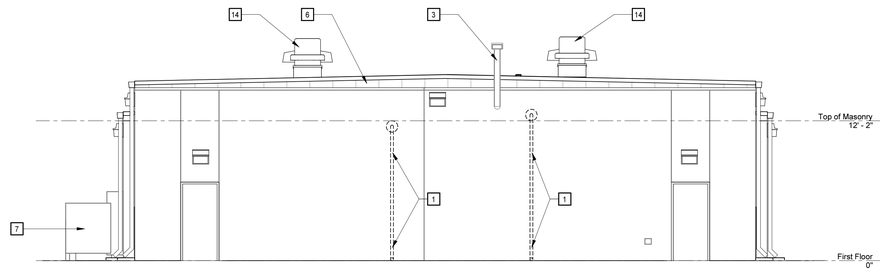

ELEVATION - NORTH

3/16" = 1'-0"

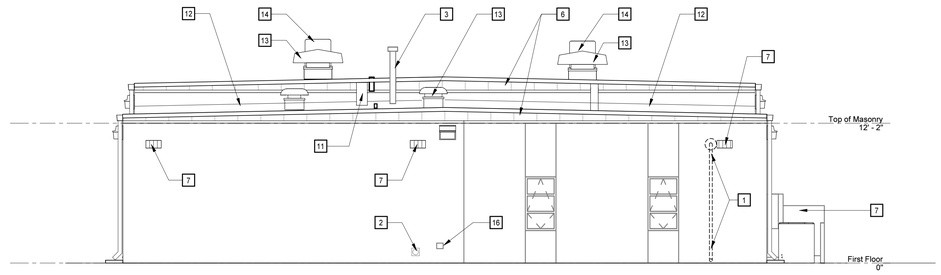

ELEVATION - SOUTH

3/16" = 1'-0"

BUILDING ELEVATION GENERAL NOTES

A. PRESSURE/ CHEMICAL WASH ALL EXTERIOR SURFACES TO REMOVE DIRT, MOLD AND MILDEW.

B. PAINT ALL EXISTING EXTERIOR SURFACES THAT ARE CURRENTLY PAINTED. FIELD PREP ALL EXPOSED METALS (SUCH AS LINTELS AND ANGLES) UTILIZING WIRE BRUSHING/ SANDING AND RUST ARRESTOR.

C. REMOVE ALL EXISTING EXTERIOR SEALANTS (SUCH AS WINDOW AND DOOR JOINTS, MASONRY CONTROL JOINTS) AND PROVIDE NEW EXTERIOR SEALANT AT ALL JOINTS.

BUILDING ELEVATION KEYNOTES

APPLIES TO DRAWINGS A4.1 - A4.n
REPRESENTED BY n

1. REMOVE RETROFITTED WHITE PVC DOWNSPOUTS AND ACCESSORIES. INFILL MASONRY VOIDS WITH MATCHING MATERIALS (4" SPLIT FACE CMU, 2" RIGID INSULATION, 6" CMU BACKUP)
2. REMOVE DRYER VENT COLLAR. INFILL MASONRY VOIDS WITH MATCHING MATERIALS (4" SPLIT FACE CMU, 2" RIGID INSULATION, 6" CMU BACKUP)
3. PROPANE GAS HEATER FLUE SHALL REMAIN
4. 3" X 4" PREFINISHED MTL DOWNSPOUT, WITH CONC SPLASH BLOCK
5. 6" X 6" PREFINISHED MTL GUTTER, WITH GUTTER TIES
6. PREFINISHED MTL FASCIA PANEL @ RAKE
7. REMOVE EX MTL PLENUM VENT AND INFILL EXTERIOR WALL WITH MATCHING MATERIALS (4" SPLIT FACE CMU, 2" RIGID INSULATION, 6" CMU BACKUP)
8. REMOVE EX MTL MECH VENT AND INFILL EXTERIOR WALL WITH MATCHING MATERIALS (4" SPLIT FACE CMU, 2" RIGID INSULATION, 6" CMU BACKUP)
9. EX MTL MECH EXHAUST VENTS SHALL REAMIN - CLEAN AND PT
10. EX ELECTRICAL CABINETS SHALL REMAIN
11. CONDENSING UNIT - REFER TO MECH DWGS
12. SAW CUT REVEAL FOR ROOF COUNTERFLASHING
13. INTAKE VENT - REFER TO MECH DWGS
14. EXHAUST FAN - REFER TO MECH DWGS
15. EX STL BOLLARDS AND STL CORNERGUARDS SHALL REMAIN - PT
16. EX WALL HYDRANT SHALL REMAIN - REFER TO PLUMB DWGS

MOSELEYARCHITECTS
3200 NORFOLK STREET, RICHMOND, VA 23230
PHONE (804) 794-7555 FAX (804) 355-5690
MOSELEYARCHITECTS.COM

COMMONWEALTH OF VIRGINIA
Lic. No. 009147
10/15/2015
ARCHITECT

EVIDENCE STORAGE BUILDING

SMITHFIELD, VIRGINIA

PROJECT NO: 550322	DATE: OCTOBER 15, 2015
REVISIONS	
DATE	DESCRIPTION

BUILDING ELEVATIONS

A4.1

10/16/2015 1:20:55 PM