LIGHT FIXTURE SCHEDULE

TYPE	DESCRIPTION	MANUFACTURER	CATALOG NUMBER	LUMENS	LAMP QUANTITY	WATTAGE	LAMP TYPE	VOLTAGE	MOUNTING	REMARKS
A1	2X4 RECESSED TROFFER	LITHONIA LIGHTING	2ALL4-30L	3000	1	25	LED	120 V	CEILING RECESSED	BI-LEVEL DIMMING
A1E	2X4 RECESSED TROFFER WITH BATTERY BACKUP	LITHONIA LIGHTING	2ALL4-30L	3000	1	25	LED	120 V	CEILING RECESSED	BI-LEVEL DIMMING, BATTERY BACKUP
A2	2X4 RECESSED TROFFER	LITHONIA LIGHTING	2ALL4-60L	6000	1	47	LED	120 V	CEILING RECESSED	BI-LEVEL DIMMING
A2E	2X4 RECESSED TROFFER WITH BATTERY BACKUP	LITHONIA LIGHTING	2ALL4-60L	6000	1	47	LED	120 V	CEILING RECESSED	BI-LEVEL DIMMING, BATTERY BACKUP
B1	1X4 RECESSED TROFFER	LITHONIA LIGHTING	ALL4-30L	3000	1	30	LED	120 V	CEILING RECESSED	FLANGE
B2	1X4 SURFACE TROFFER	LITHONIA LIGHTING	ALL4-60L	6000	1	55	LED	120 V	SURFACE	BI-LEVEL DIMMING
B2E	1X4 SURFACE TROFFER	LITHONIA LIGHTING	2ALL4-60L	6000	1	55	LED	120 V	SURFACE	BI-LEVEL DIMMING, BATTERY BACKUP
C1	RECESSED DOWNLIGHT	GOTHAM LIGHTING	EVO-VR-40/30	3000	1	10	LED	120 V	CEILING RECESSED	
C1E	RECESSED DOWNLIGHT WITH BATTERY BACKUP	GOTHAM LIGHTING	EVO-VR-40/30	3000	1	10	LED	120 V	CEILING RECESSED	PROVIDE BATTERY BACKUP
W1	EXTERIOR WALL PACK	LITHONIA LIGHTING	WST-2-10A700/40K-SR3	4000	1	47	LED	120 V	WALL MOUNT AT 11'-4" U.N.O.	PROVIDE INTEGRAL PHOTOCELL
W1E	EXTERIOR WALL PACK WITH BATTERY BACKUP	LITHONIA LIGHTING	WST-2-10A700/40K-SR3	4000	1	47	LED	120 V	WALL MOUNT AT 11'-4" U.N.O.	PROVIDE BATTERY BACKUP
X1	EMERGENCY EXIT SIGN - REAR MOUNTED	LITHONIA LIGHTING	LE-S-1-R		1	5	LED	120 V	WALL MOUNT AT 8'-0" U.N.O.	
X2	EMERGENCY EXIT SIGN - TOP MOUNTED	LITHONIA LIGHTING	LE-S-2-R		1	5	LED	120 V	CEILING	

GENERAL NOTES

A. EXTERIOR LIGHTS SHALL BE CONNECTED TO THE HOT LEG OF THE LIGHTING CIRCUIT INDICATED.

KEYNOTES

APPLIES TO DRAWINGS An.1 - An.nn
REPRESENTED BY n

1. RECONNECT EXISTING EXHAUST FAN TO LIGHTING CIRCUIT AND TOGGLE SWITCH.
2. PROVIDE A DOUBLE TOGGLE SWITCH IN A SINGLE GANG BOX.

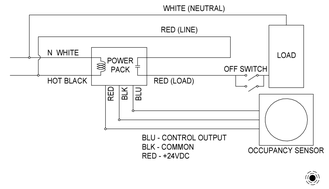

OCCUPANCY SENSOR DIAGRAM AUXILARY RELAY PACK SENSOR

NO SCALE

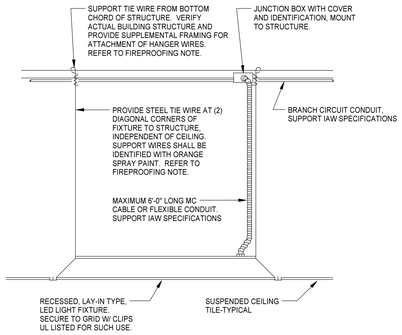

RECESSED, LAY-IN, LED LIGHT FIXTURE MOUNTING DETAIL

NO SCALE

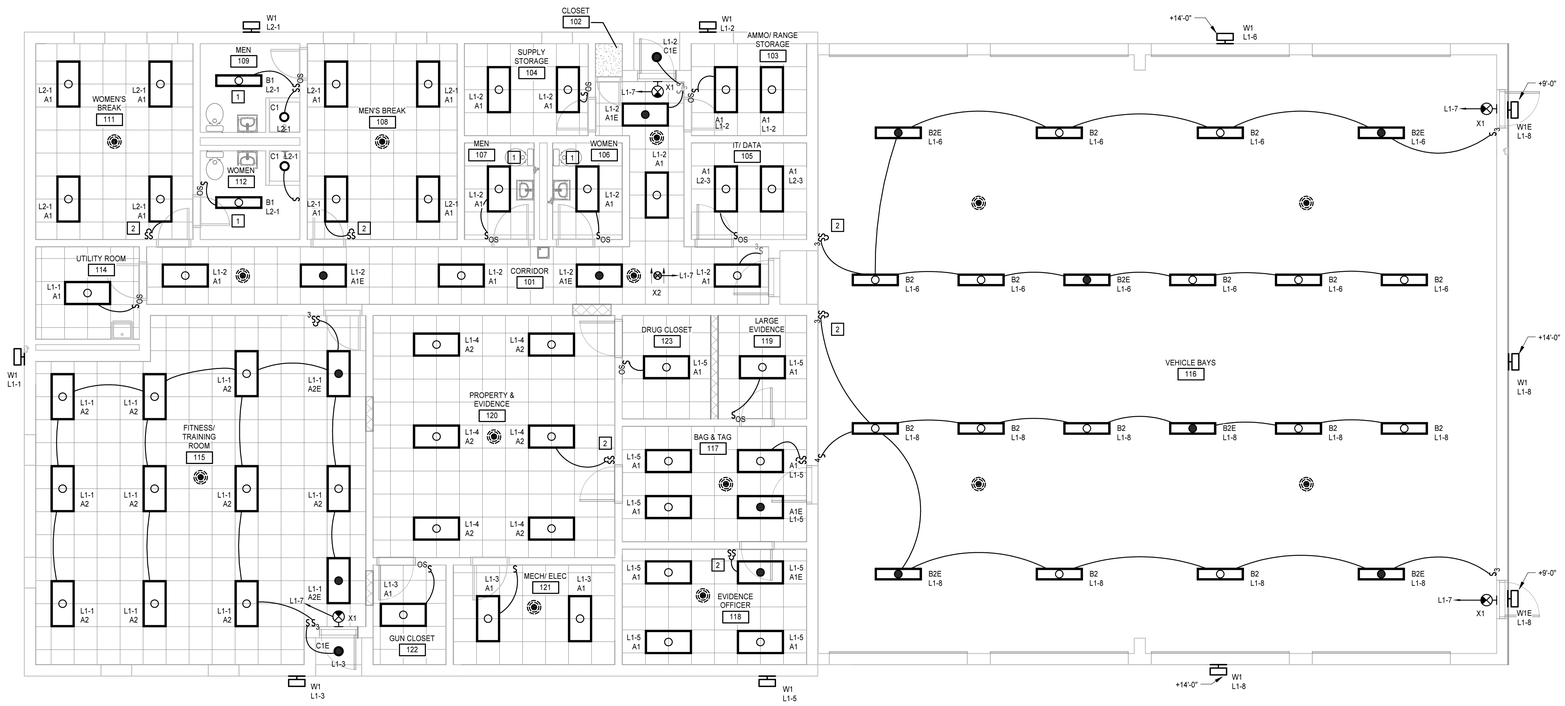

FLOOR PLAN - LIGHTING

3/16" = 1'-0"

MOSELEYARCHITECTS

3200 NORFOLK STREET, RICHMOND, VA 23230
PHONE (804) 794-7555 FAX (804) 355-5690
MOSELEYARCHITECTS.COM

COMMONWEALTH OF VIRGINIA
HAROLD A. LANNA
Lic. No. 13231
10-15-2015
PROFESSIONAL ENGINEER

EVIDENCE STORAGE BUILDING

SMITHFIELD, VIRGINIA

PROJECT NO: 550322	DATE: OCTOBER 15, 2015
REVISIONS	
DATE	DESCRIPTION

FLOOR PLAN - LIGHTING

E2.1

10/19/2015 10:58:16 AM