HEARNDON CONSTRUCTION
Model 460 Elevations

ELEVATIONS
Scale 1/4" =1'-0"

CONCEPTUAL DESIGN
ALL DIMENSIONS ARE APPROXIMATE

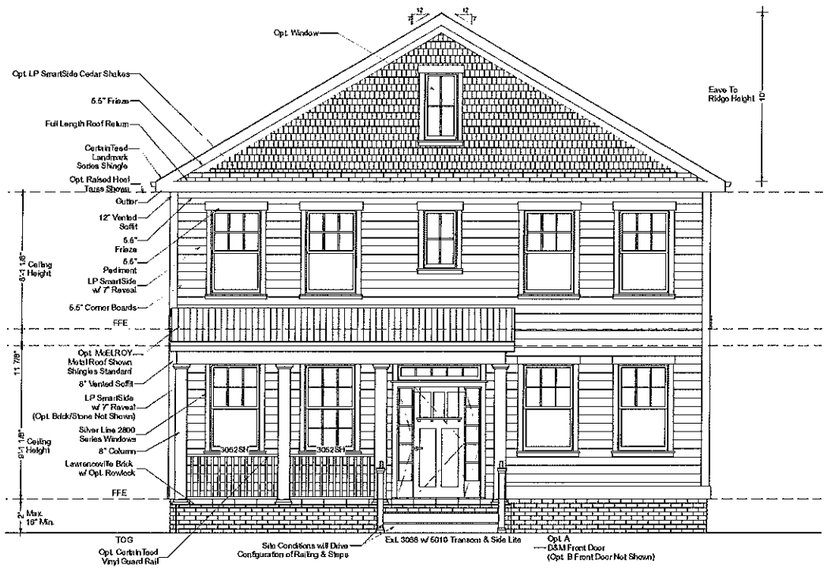

Front Elevation: Scale 1/4" = 1'-0"

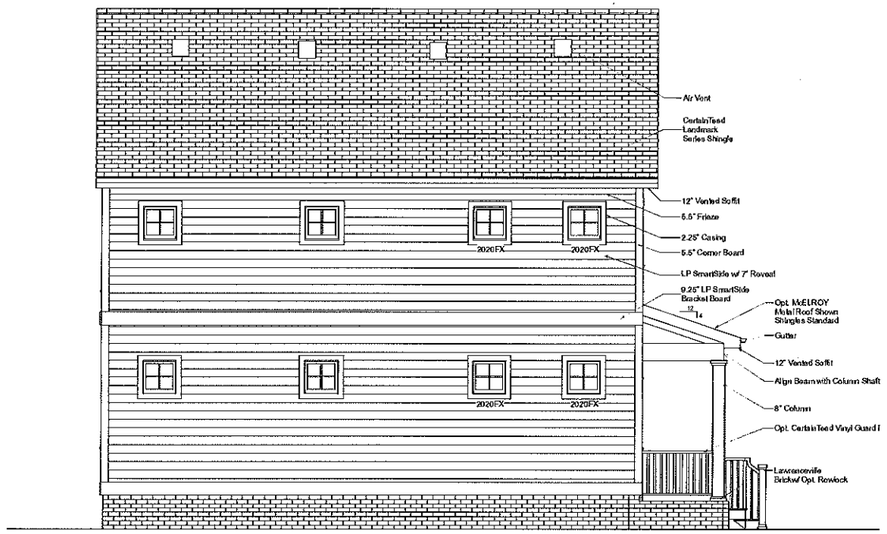

Left Elevation: Scale 1/4" = 1'-0"

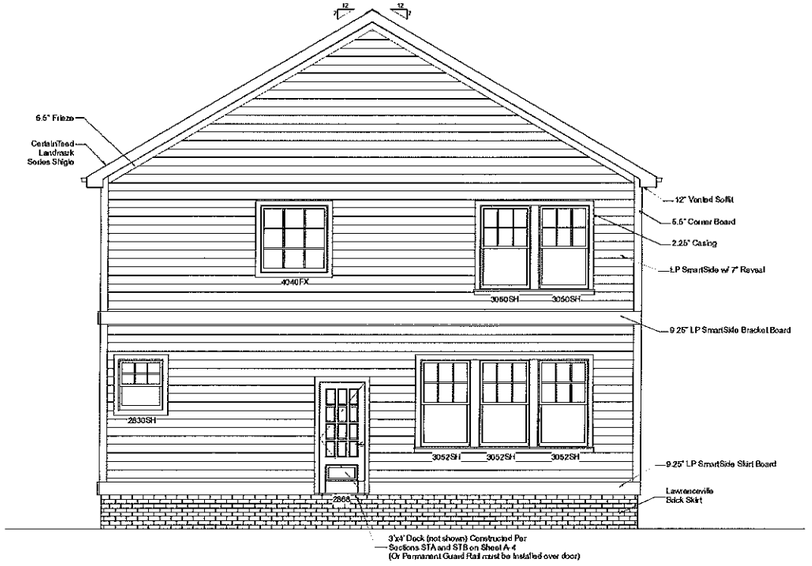

Rear Elevation: Scale 1/4" = 1'-0"

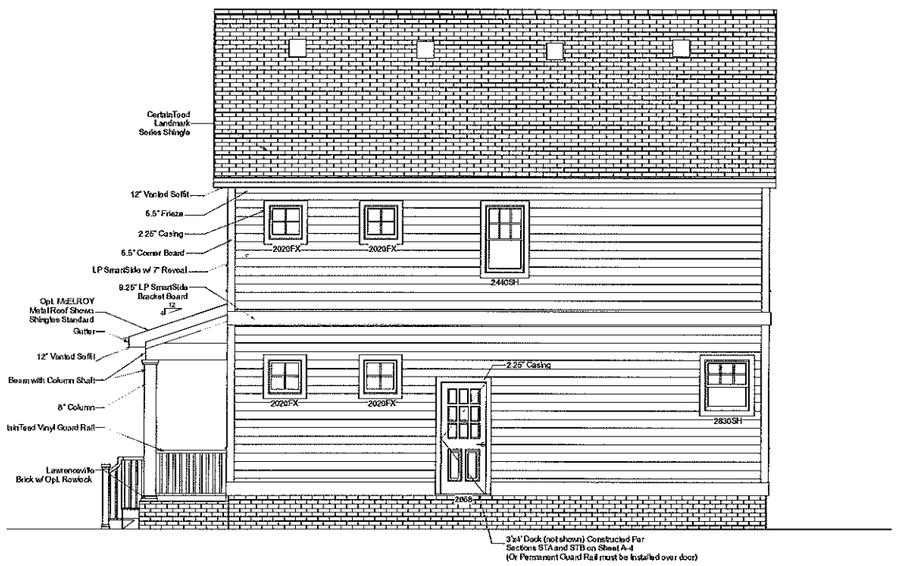

Right Elevation: Scale 1/4" = 1'-0"

NOTE* Siding, Windows Appearance and Locations, Trim, Columns, Decorative Masonry are approximated on these elevations and may be subject to change in appearance.
-Opt. Shake shown can be interchanged with Opt. Board and Batten
- Site Conditions will determine stairs and Handrails

CHECK PRINT SCALE
0 1/4" 1/2" 3/4" 1" 2" 3" 4"

DATE: 5/29/2015

DRAWINGS PROVIDED BY:
J BENGTSON
Land Planning Solutions 5857 Harbour View Blvd. Suite 202 Suffolk VA, 23435
757-539-8858 jbengtson@landplans.net

SCALE: 1/4" =1'0"
DRAWN BY:
J. Bengtson
N. Clark

THESE PLANS ARE THE COPYRIGHT OF/& ALL RIGHTS RESERVED. THE DUPLICATION, REPRODUCTION, COPYING, SALE, RENTAL, LOANING, ALTERATION, TRANSFER, OR USE OF THESE DRAWINGS, ANY PORTION THEREOF, OR THE IDEAS EXPRESSED HEREON IS STRICTLY PROHIBITED UNLESS EXPRESSLY AUTHORIZED IN WRITING BY/& LPS

Type: PROPOSED 2 STORY BRICK AND FRAME SINGLE FAMILY RENOVATION PREPARED FOR: HEARNDON

Model: HER_460

Sheet: A1

PURCHASER ASSUMES ALL RESPONSIBILITY AND RISK FOR THE USE OF THESE PLANS. THE PLANS ARE PROVIDED ON AN "AS IS" BASIS. THERE IS NO REPRESENTATION OR WARRANTIES OF ANY KIND EXPRESSED OR IMPLIED, AS THE USE OF THE PLANS TO CONSTRUCT A HOME OR OTHER STRUCTURE. BUILDER IS LIABLE FOR THE FOLLOWING: ALL SITE CONDITIONS AND SITE PREPARATION FOR CONSTRUCTION, ALL CONSTRUCTION METHODS, ALL BUILDING MATERIALS AND THE INSTALLATION OF ANY OR ALL ENGINEERED OR MANUFACTURED COMPONENTS. BUILDER IS LIABLE FOR THE STRUCTURAL INTEGRITY THROUGH THE ENTIRE STRUCTURE. BUILDER IS TO FIELD VERIFY ALL DIMENSIONS AND PLACEMENT OF ALL BUILDING MATERIAL S AND ENGINEERED OR MANUFACTURED COMPONENTS AND BUILDING PLACEMENT. BUILDER IS LIABLE FOR ANY OR ALL WARRANTIES OR GUARANTEES. BUILDER IS RESPONSIBLE FOR ALL PERMITS AND INSPECTIONS REQUIRED AND FOR COMPLIANCE WITH ALL STATE AND LOCAL BUILDING CODES

Every attempt has been made in the preparation of these drawings to avoid mistakes. The designer (or anyone associated with the designer) will not be held liable for any errors or omissions in these drawings

HEARNDON CONSTRUCTION
Model 460 Elevations

ALTERNATE ELEVATIONS
Scale 1/4" =1'-0"

CONCEPTUAL DESIGN
ALL DIMENSIONS ARE APPROXIMATE

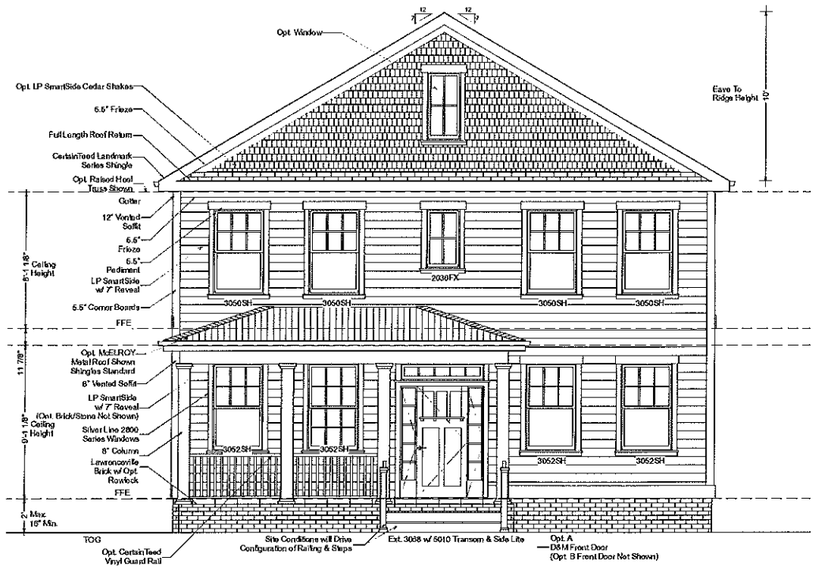

Front Elevation: Scale 1/4" = 1'-0"

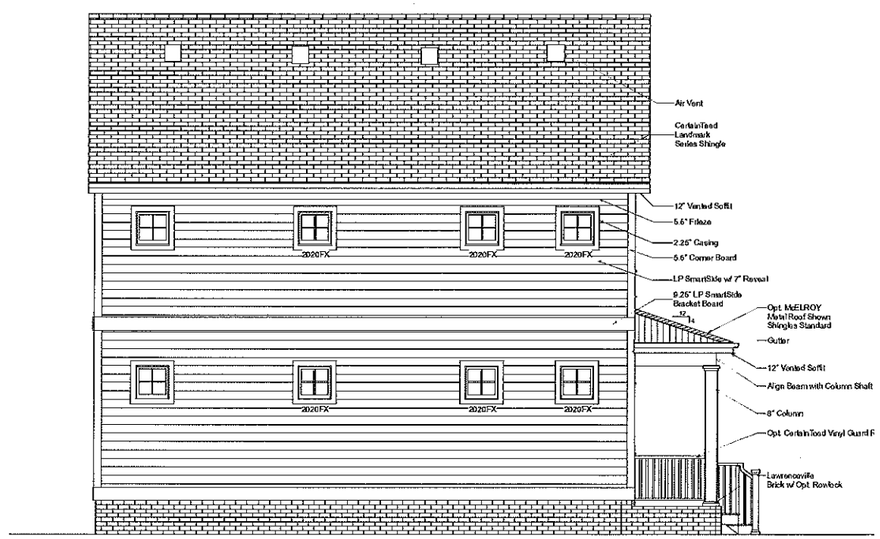

Left Elevation: Scale 1/4" = 1'-0"

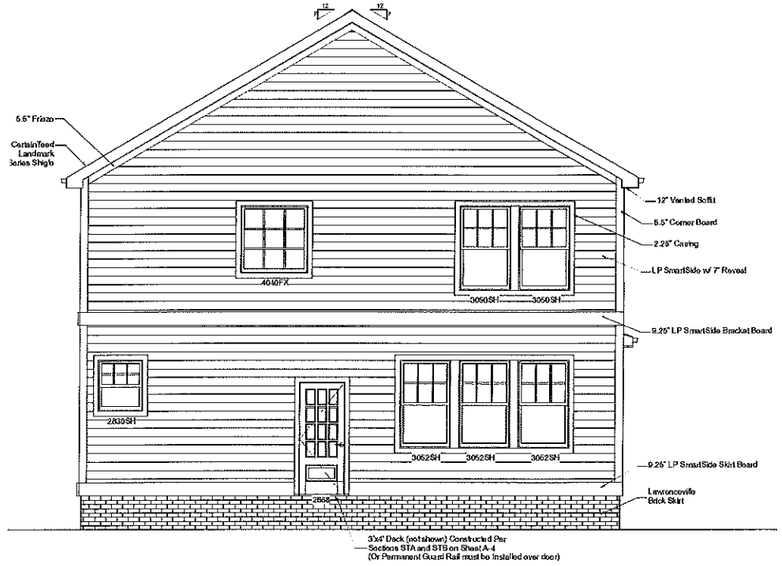

Rear Elevation: Scale 1/4" = 1'-0"

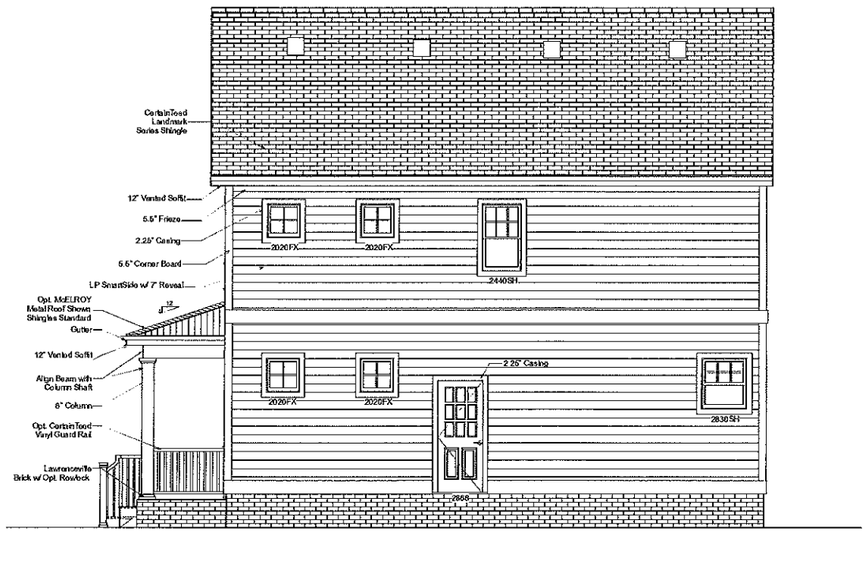

Right Elevation: Scale 1/4" = 1'-0"

NOTE* Siding, Windows Appearance and Locations, Trim, Columns, Decorative Masonry are approximated on these elevations and may be subject to change in appearance.
-Opt. Shake shown can be interchanged with Opt. Board and Batten
- Site Conditions will determine stairs and Handrails

DRAWINGS PROVIDED BY:
J BENGTSON
Land Planning Solutions 5857 Harbour View Blvd. Suite 202 Suffolk VA, 23435
757-638-8858 jbengtson@landplans.net

DATE: 5/29/2015

SCALE: 1/4" =1'0"

DRAWN BY: J. Bengtson N. Clark

THESE PLANS ARE THE COPYRIGHT OF © ALL RIGHTS RESERVED. THE DUPLICATION, REPRODUCTION, COPYING, SALE, RENTAL, LOANING, MODIFICATION OR DISTRIBUTION OF THESE PLANS, DRAWINGS, ANY PORTION THEREOF, OR THE PLANS DEPICTED HEREON IS STRICTLY PROHIBITED UNLESS EXPRESSLY AUTHORIZED IN WRITING BY ©

Type: PROPOSED 2 STORY BRICK AND FRAME SINGLE FAMILY RENOVATION PREPARED FOR: HEARNDON

Model: HER_460

Sheet: A2

PURCHASER ASSUMES ALL RESPONSIBILITY AND RISK FOR THE USE OF THESE PLANS. THE PLANS ARE PROVIDED ON AN "AS IS" BASIS. JB MAKES NO REPRESENTATION OR WARRANTIES OF ANY KIND EXPRESSED OR IMPLIED, AS THE USE OF THE PLANS TO CONSTRUCT A HOME OR OTHER STRUCTURE. BUILDER IS LIABLE FOR THE FOLLOWING: ALL SITE CONDITIONS AND SITE PREPARATION FOR CONSTRUCTION, ALL CONSTRUCTION METHODS, ALL BUILDING MATERIALS AND THE INSTALLATION OF ANY OR ALL ENGINEERED OR MANUFACTURED COMPONENTS. BUILDER IS LIABLE FOR THE STRUCTURAL INTEGRITY THROUGH THE ENTIRE STRUCTURE. BUILDER IS TO FIELD VERIFY ALL DIMENSIONS AND PLACEMENT OF ALL BUILDING MATERIALS AND ENGINEERED OR MANUFACTURED COMPONENTS AND BUILDING PLACEMENT. BUILDER IS LIABLE FOR ANY OR ALL WARRANTIES OR GUARANTEES. BUILDER IS RESPONSIBLE FOR ALL PERMITS AND INSPECTIONS REQUIRED AND FOR COMPLIANCE WITH ALL STATE AND LOCAL BUILDING CODES

Every attempt has been made in the preparation of these drawings to avoid mistakes. The designer or anyone associated with the designer will not be held liable for any errors or omissions in these drawings.

HEARNDON CONSTRUCTION
Model 460 Elevations

TWO CAR GARAGE ELEVATIONS
Scale 1/4" =1'-0"

CONCEPTUAL DESIGN
ALL DIMENSIONS ARE APPROXIMATE

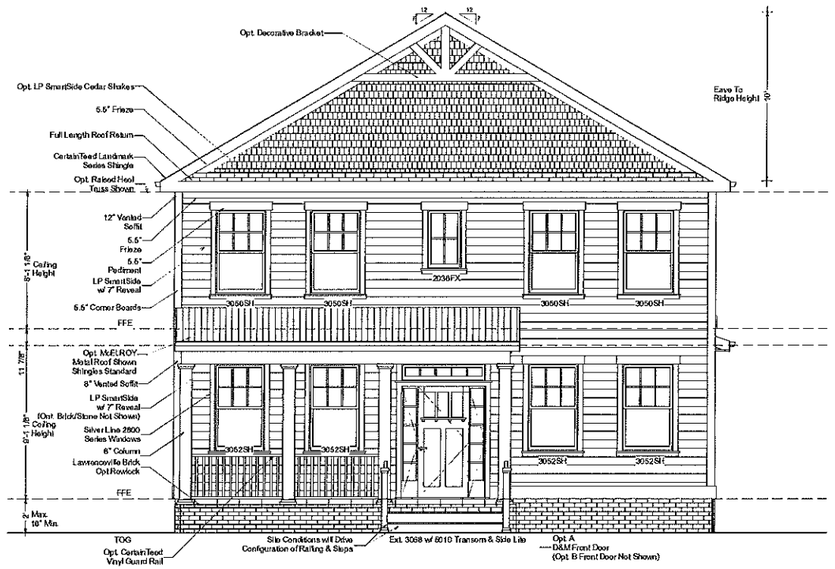

Front Elevation: Scale 1/4" = 1'-0"

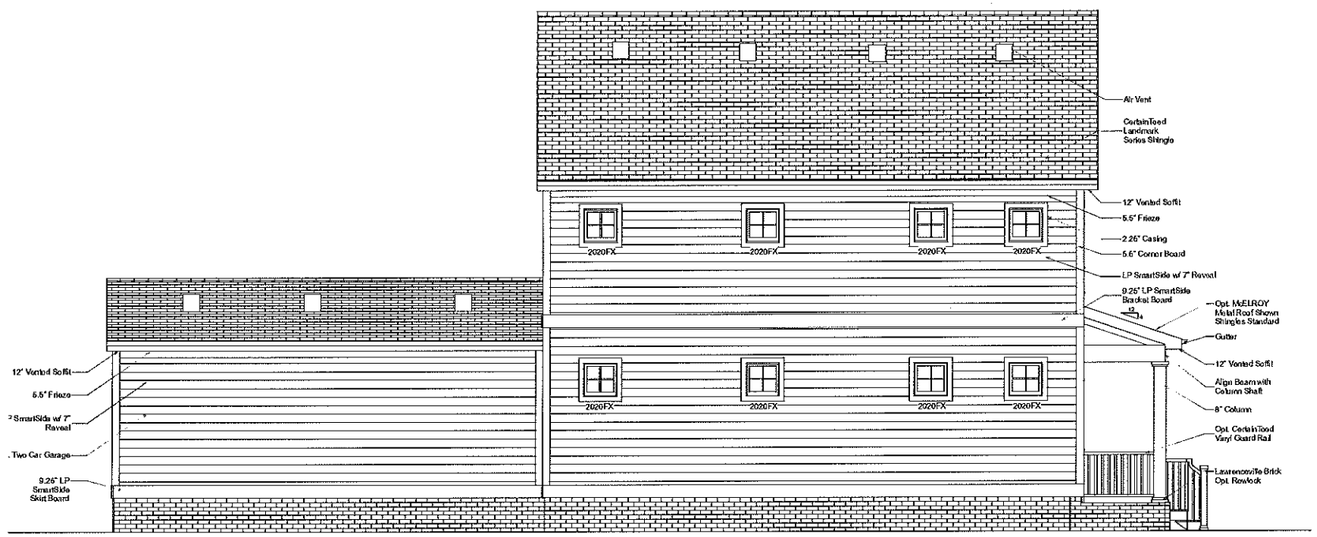

Left Elevation: Scale 1/4" = 1'-0"

Rear Elevation: Scale 1/4" = 1'-0"

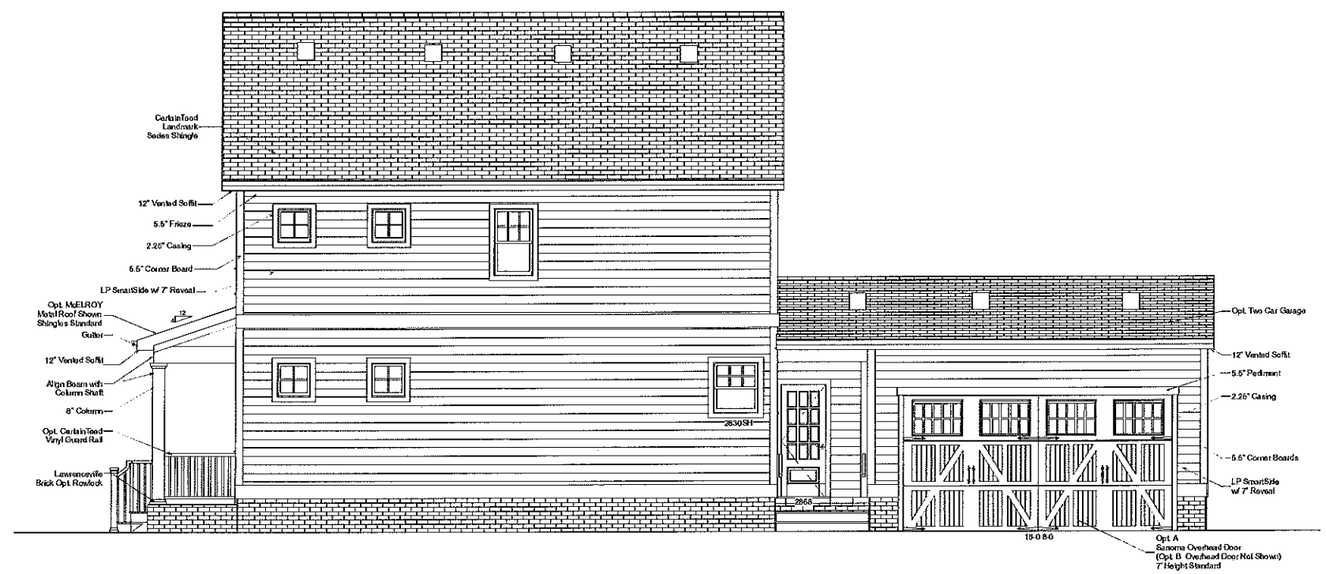

Right Elevation: Scale 1/4" = 1'-0"

NOTE* Siding, Windows Appearance and Locations, Trim, Columns, Decorative Masonry are approximated on these elevations and may be subject to change in appearance.
-Opt. Shake shown can be interchanged with Opt. Board and Batten
- Site Conditions will determine stairs and Handrails

DATE: 5/29/2015

DRAWINGS PROVIDED BY:
J BENGTSON
Land Planning Solutions 5857 Harbour View Blvd. Suite 202 Suffolk VA 23435
757-539-8535 jbengtson@landplans.net

SCALE: 1/4" =1'0"
DRAWN BY: J. Bengtson N. Clark

THESE PLANS ARE THE COPYRIGHT OF AB ALL RIGHTS RESERVED. THE DUPLICATION, REPRODUCTION, COPYING, SALE, RENTAL, LOANING, ALTERATION OR MODIFICATION OF THESE PLANS, DRAWINGS, ANY PORTION THEREOF, OR THE PLANS DEPICTED HEREON IS STRICTLY PROHIBITED UNLESS EXPRESSLY AUTHORIZED IN WRITING BY AB

Type: PROPOSED 2 STORY BRICK AND FRAME SINGLE FAMILY RENOVATION PREPARED FOR: HEARNDON

Model: HER_460

Sheet: A3

PURCHASER ASSUMES ALL RESPONSIBILITY AND RISK FOR THE USE OF THESE PLANS. THE PLANS ARE PROVIDED ON AN "AS IS" BASIS. JB MAKES NO REPRESENTATION OR WARRANTIES OF ANY KIND EXPRESSED OR IMPLIED, AS TO THE USE OF THE PLANS TO CONSTRUCT A HOME OR OTHER STRUCTURE. BUILDER IS LIABLE FOR THE FOLLOWING: ALL SITE CONDITIONS AND SITE PREPARATION FOR CONSTRUCTION, ALL CONSTRUCTION METHODS, ALL BUILDING MATERIALS AND THE INSTALLATION OF ANY OR ALL ENGINEERED OR MANUFACTURED COMPONENTS. BUILDER IS LIABLE FOR THE STRUCTURAL INTEGRITY THROUGH THE ENTIRE STRUCTURE. BUILDER IS TO FIELD VERIFY ALL DIMENSIONS AND PLACEMENT OF ALL BUILDING MATERIALS AND ENGINEERED OR MANUFACTURED COMPONENTS AND BUILDING PLACEMENT. BUILDER IS LIABLE FOR ANY OR ALL WARRANTIES OR GUARANTEES. BUILDER IS RESPONSIBLE FOR ALL PERMITS AND INSPECTIONS REQUIRED AND FOR COMPLIANCE WITH ALL STATE AND LOCAL BUILDING CODES.

Every effort has been made in the preparation of these drawings to avoid mistakes. The designer or anyone associated with the designer will not be held liable for any errors or omissions in these drawings.

HEARNDON CONSTRUCTION
Model 460 Elevations

OPTIONAL TWO CAR GARAGE & PORCH ELEVATIONS
Scale 1/4" =1'-0"

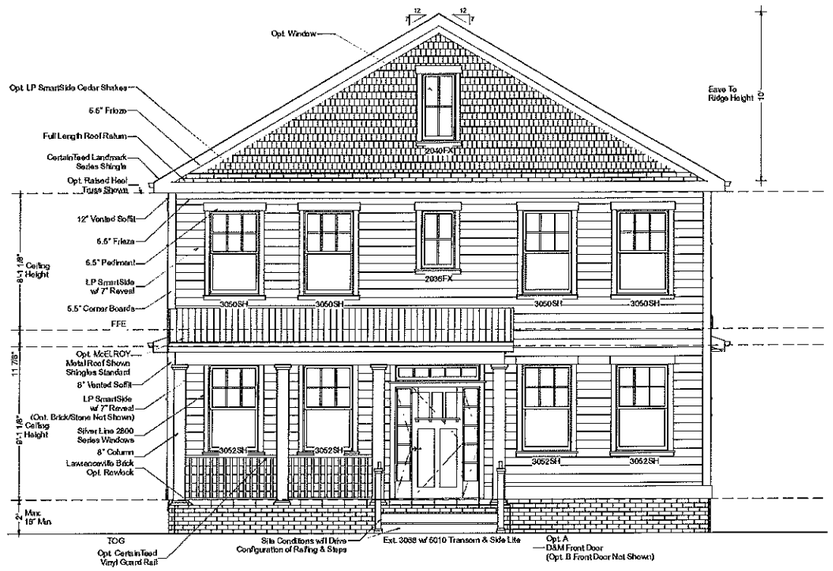

Front Elevation: Scale 1/4" = 1'-0"

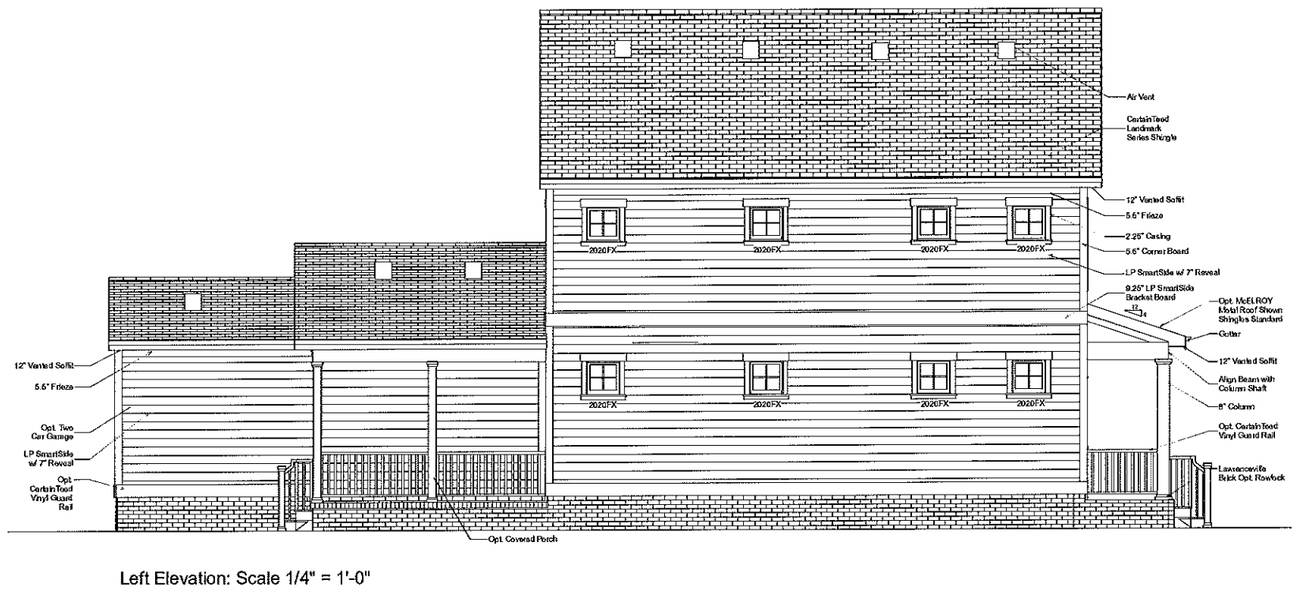

Left Elevation: Scale 1/4" = 1'-0"

Rear Elevation: Scale 1/4" = 1'-0"

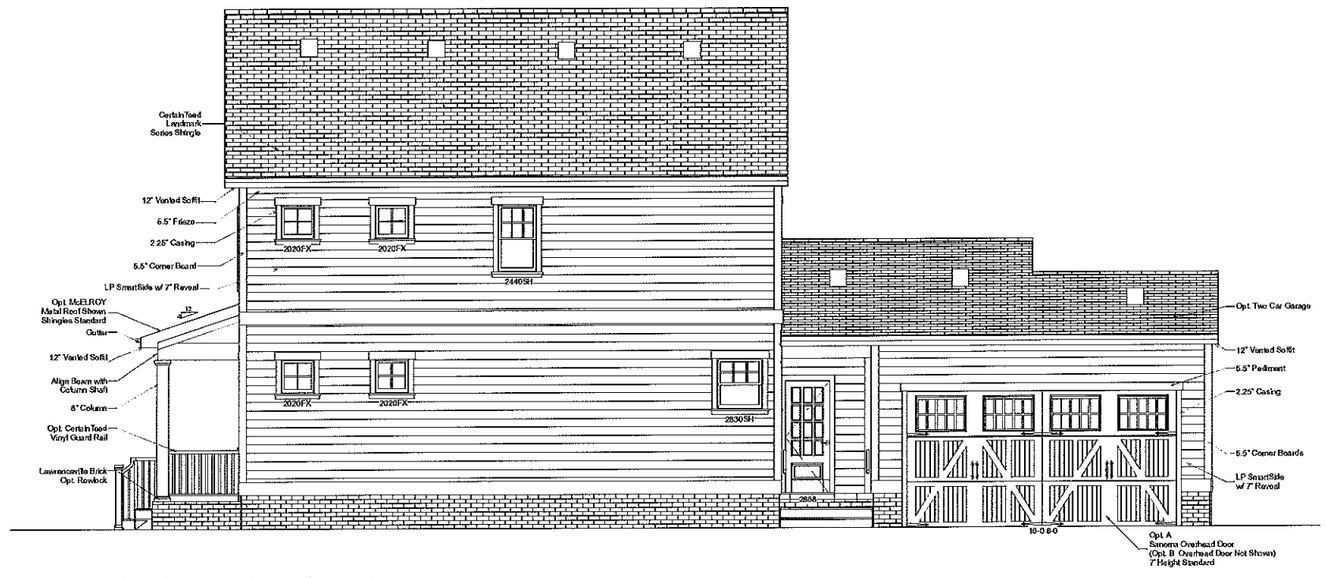

Right Elevation: Scale 1/4" = 1'-0"

NOTE* Siding, Windows Appearance and Locations, Trim, Columns, Decorative Masonry are approximated on these elevations and may be subject to change in appearance.
-Opt. Shake shown can be interchanged with Opt. Board and Batten
- Site Conditions will determine stairs and Handrails

DATE: 10/15/2015

DRAWINGS PROVIDED BY:
J BENGTSON
Land Planning Solutions 5857 Harbour View Blvd. Suite 202 Suffolk VA. 23435
757-539-9836 jbengtson@landplans.net

SCALE: 1/4" =1'0"

DRAWN BY:
J. Bengtson
N. Clark

THESE PLANS ARE THE COPYRIGHT OF/© ALL RIGHTS RESERVED. THE DUPLICATION, REPRODUCTION, COPYING, SALE, RENTAL, LICENSING, OR ANY OTHER DISTRIBUTION OR USE OF THESE DRAWINGS, AND ANY OTHER PLANS, WHETHER PRINTED OR STORED HEREON IS STRICTLY PROHIBITED UNLESS EXPRESSLY AUTHORIZED IN WRITING BY/©

Type: PROPOSED 2 STORY BRICK AND FRAME SINGLE FAMILY REMODELATION PREPARED FOR: HEARNDON

Model: HER_460

Sheet: A4

PURCHASER ASSUMES ALL RESPONSIBILITY AND RISK FOR THE USE OF THESE PLANS. THE PLANS ARE PROVIDED ON AN "AS IS" BASIS. JB MAKES NO REPRESENTATION OR WARRANTIES OF ANY KIND EXPRESSED OR IMPLIED, AS THE USE OF THE PLANS TO CONSTRUCT A HOME OR OTHER STRUCTURE. BUILDER IS LIABLE FOR THE FOLLOWING: ALL SITE CONDITIONS AND SITE PREPARATION FOR CONSTRUCTION; ALL CONSTRUCTION METHODS; ALL BUILDING MATERIALS AND THE INSTALLATION OF ANY OR ALL ENGINEERED OR MANUFACTURED COMPONENTS. BUILDER IS LIABLE FOR THE STRUCTURAL INTEGRITY THROUGH THE ENTIRE STRUCTURE. BUILDER IS TO FIELD VERIFY ALL DIMENSIONS AND PLACEMENT OF ALL BUILDING MATERIAL AND ENGINEERED OR MANUFACTURED COMPONENTS AND BUILDING PLACEMENT. BUILDER IS LIABLE FOR ANY OR ALL WARRANTIES OR GUARANTEES. BUILDER IS RESPONSIBLE FOR ALL PERMITS AND INSPECTIONS REQUIRED AND FOR COMPLIANCE WITH ALL STATE AND LOCAL BUILDING CODES.

Every attempt has been made in the preparation of these drawings to avoid mistakes. The designer, or anyone associated with the designer will not be held liable for any errors or omissions in these drawings.

HEARNDON CONSTRUCTION
Model 460 Elevations

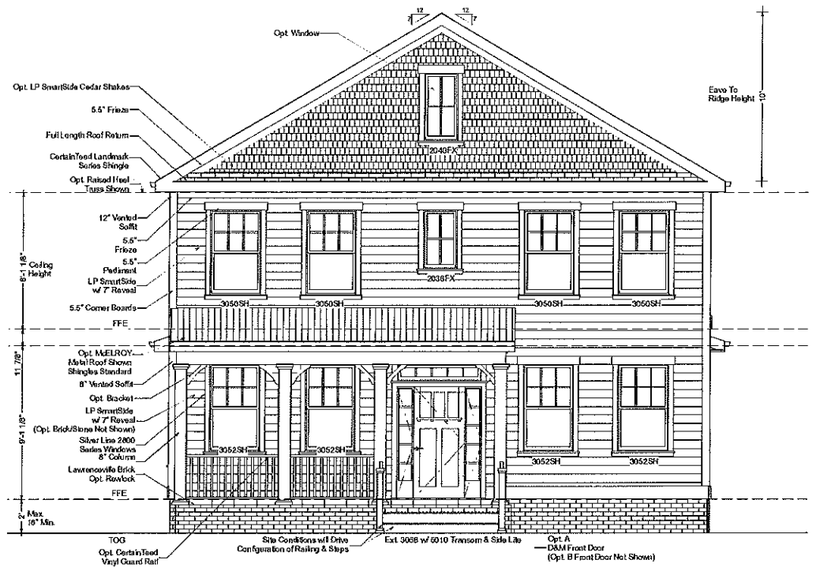

Front Elevation: Scale 1/4" = 1'-0"

OPTIONAL TWO CAR GARAGE & SUN ROOM ELEVATIONS

Scale 1/4" =1'-0"

CONCEPTUAL DESIGN
ALL DIMENSIONS ARE APPROXIMATE

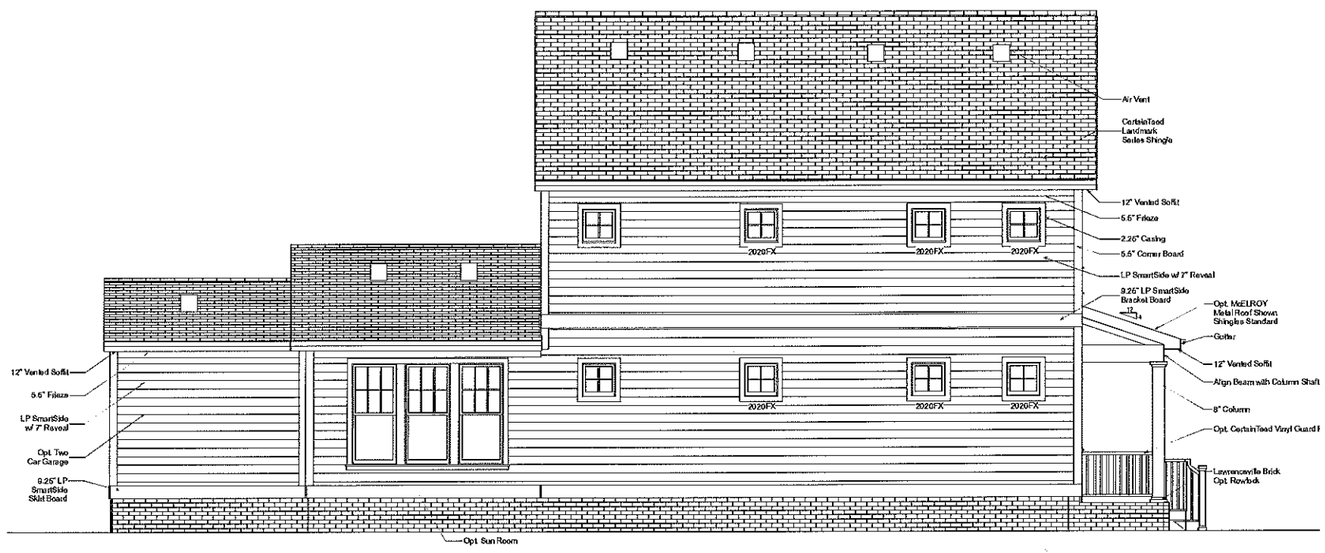

Left Elevation: Scale 1/4" = 1'-0"

Rear Elevation: Scale 1/4" = 1'-0"

Right Elevation: Scale 1/4" = 1'-0"

NOTE* Siding, Windows Appearance and Locations, Trim, Columns, Decorative Masonry are approximated on these elevations and may be subject to change in appearance.
-Opt. Shake shown can be interchanged with Opt. Board and Batten
- Site Conditions will determine stairs and Handrails

DATE: 5/29/2015

DRAWINGS PROVIDED BY:
J BENGTSON
Land Planning Solutions 5887 Harbour View Blvd. Suite 202 Suffolk VA, 23435
757-539-8855 jbengtson@landplans.net

SCALE: 1/4" =1'0"

DRAWN BY:
J. Bengtson
N. Clark

THESE PLANS ARE THE COPYRIGHT OF J.B ALL RIGHTS RESERVED. THE DUPLICATION, REPRODUCTION, COPYING, SALE, RENTAL, LICENSING, OR ANY OTHER DISTRIBUTION OR USE OF THESE DRAWINGS OR ANY PART THEREOF IS EXPRESSLY PROHIBITED HEREON IS STRICTLY PROHIBITED UNLESS EXPRESSLY AUTHORIZED IN WRITING BY J.B

Type: PROPOSED 2 STORY BRICK AND FRAME SINGLE FAMILY RENOVATION PREPARED FOR: HEARNDON

Model: HER_460

Sheet: A5

PURCHASER ASSUMES ALL RESPONSIBILITY AND RISK FOR THE USE OF THESE PLANS. THE PLANS ARE PROVIDED ON AN "AS IS" BASIS. J.B MAKES NO REPRESENTATION OR WARRANTIES OF ANY KIND EXPRESSED OR IMPLIED, AS THE USE OF THE PLANS TO CONSTRUCT A HOME OR OTHER STRUCTURE. BUILDER IS LIABLE FOR THE FOLLOWING: ALL SITE CONDITIONS AND SITE PREPARATION FOR CONSTRUCTION, ALL CONSTRUCTION METHODS, ALL BUILDING MATERIALS AND THE INSTALLATION OF ANY OR ALL ENGINEERED OR MANUFACTURED COMPONENT & BUILDER IS LIABLE FOR THE STRUCTURAL INTEGRITY THROUGH THE ENTIRE STRUCTURE, BUILDER IS TO FIELD VERIFY ALL DIMENSIONS AND PLACEMENT OF ALL BUILDING MATERIALS AND ENGINEERED OR MANUFACTURED COMPONENTS AND BUILDING PLACEMENT, BUILDER IS LIABLE FOR ANY OR ALL WARRANTIES OR GUARANTEES. BUILDER IS RESPONSIBLE FOR ALL PERMITS AND INSPECTIONS REQUIRED AND FOR COMPLIANCE WITH ALL STATE AND LOCAL BUILDING CODES

Every attempt has been made in the preparation of these drawings to avoid mistakes. The designers or anyone associated with this design will not be held liable for any errors or omissions in these drawings.

HEARNDON CONSTRUCTION
Model 460 Elevations

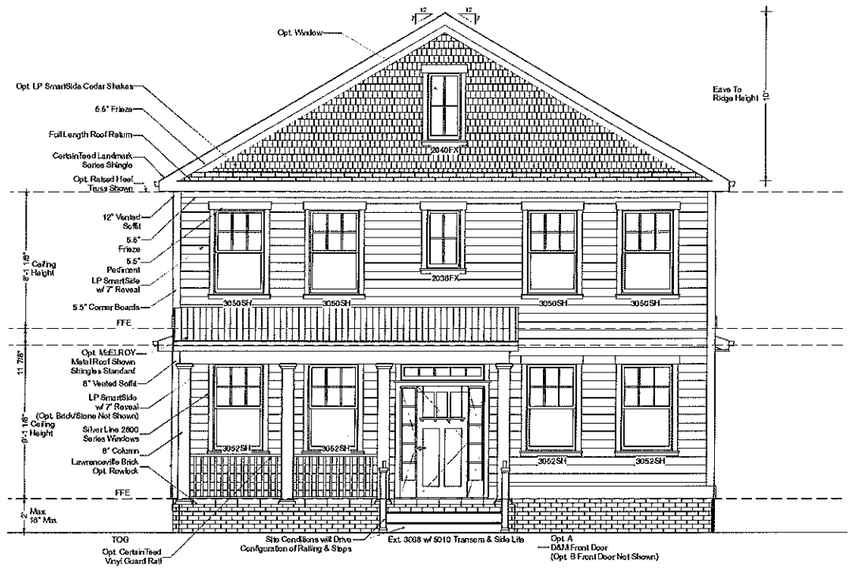

Front Elevation: Scale 1/4" = 1'-0"

OPTIONAL TWO CAR GARAGE, SUN ROOM & PORCH ELEVATIONS

Scale 1/4" =1'-0"

CONCEPTUAL DESIGN
ALL DIMENSIONS ARE APPROXIMATE

Left Elevation: Scale 1/4" = 1'-0"

Rear Elevation: Scale 1/4" = 1'-0"

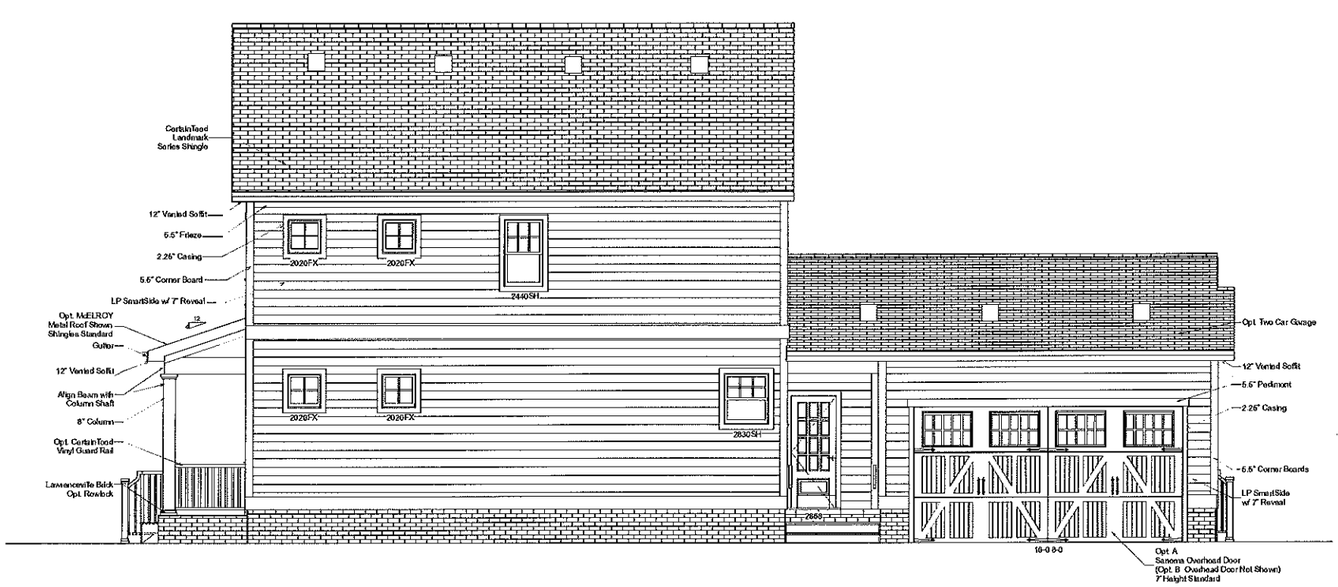

Right Elevation: Scale 1/4" = 1'-0"

NOTE* Siding, Windows Appearance and Locations, Trim, Columns, Decorative Masonry are approximated on these elevations and may be subject to change in appearance.
-Opt. Shake shown can be interchanged with Opt. Board and Batten
- Site Conditions will determine stairs and Handrails

DATE: 5/29/2015

DRAWINGS PROVIDED BY:
J BENGTSON
Land Planning Solutions 5957 Harbour View Blvd. Suite 202 Suffolk VA, 23435
757-439-9858 jbengtson@landplans.net

SCALE: 1/4" =1'0"
DRAWN BY: J. Bengtson N. Clark

THESE PLANS ARE THE COPYRIGHT OF J.B ALL RIGHTS RESERVED. THE DUPLICATION, REPRODUCTION, COPYING, SALE, RENTAL, LOANING, ALTERATION OR MODIFICATION OF THESE PLANS OR DRAWINGS, ANY PORTION THEREOF OR THE PLANS DEPICTED HEREON IS STRICTLY PROHIBITED UNLESS EXPRESSLY AUTHORIZED IN WRITING BY J.B

Type: PROPOSED 2 STORY BRICK AND FRAME SINGLE FAMILY RENOVATION PREPARED FOR: HEARNDON

Model: HER_460

Sheet: A6

PURCHASER ASSUMES ALL RESPONSIBILITY AND RISK FOR THE USE OF THESE PLANS. THE PLANS ARE PROVIDED ON AN "AS IS" BASIS. JB MAKES NO REPRESENTATION OR WARRANTIES OF ANY KIND EXPRESSED OR IMPLIED, AS THE USE OF THE PLANS TO CONSTRUCT A HOME OR OTHER STRUCTURE. BUILDER IS LIABLE FOR THE FOLLOWING: ALL SITE CONDITIONS AND SITE PREPARATION FOR CONSTRUCTION, ALL CONSTRUCTION METHODS, ALL BUILDING MATERIALS AND THE INSTALLATION OF ANY OR ALL ITEMS HEREIN OR MANUFACTURED COMPONENTS. BUILDER IS LIABLE FOR THE STRUCTURAL INTEGRITY THROUGH THE ENTIRE STRUCTURE. BUILDER IS TO FIELD VERIFY ALL DIMENSIONS AND PLACEMENT OF ALL BUILDING MATERIALS AND ENGINEERED OR MANUFACTURED COMPONENTS AND BUILDING PLACEMENT. BUILDER IS LIABLE FOR ANY OR ALL WARRANTIES OR GUARANTEES. BUILDER IS RESPONSIBLE FOR ALL PERMITS AND INSPECTIONS REQUIRED AND FOR COMPLIANCE WITH ALL STATE AND LOCAL BUILDING CODES

Every attempt has been made in the preparation of these drawings to avoid mistakes. The designer or anyone associated with the designer will not be held liable for any errors or omissions in these drawings

HEARNDON CONSTRUCTION
Model 460 Elevations

OPTIONAL TWO STORY PORCH, & THIRD FLOOR ELEVATIONS

Scale 1/4" =1'-0"

CONCEPTUAL DESIGN
ALL DIMENSIONS ARE APPROXIMATE

ALL GARAGE , SUNROOM AND PORCH OPTION CONFIGURATIONS ARE AVAILABLE FOR THIS ELEVATION

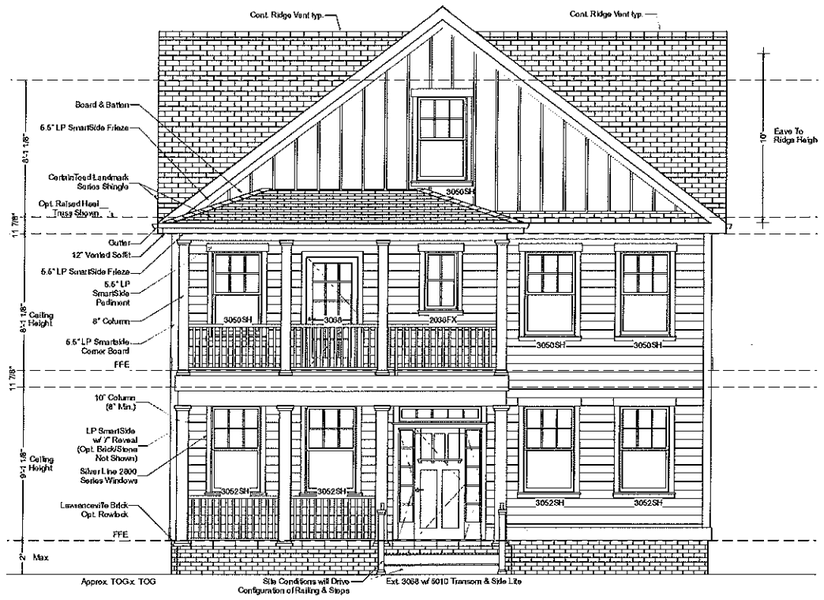

Front Elevation: Scale 1/4" = 1'-0"

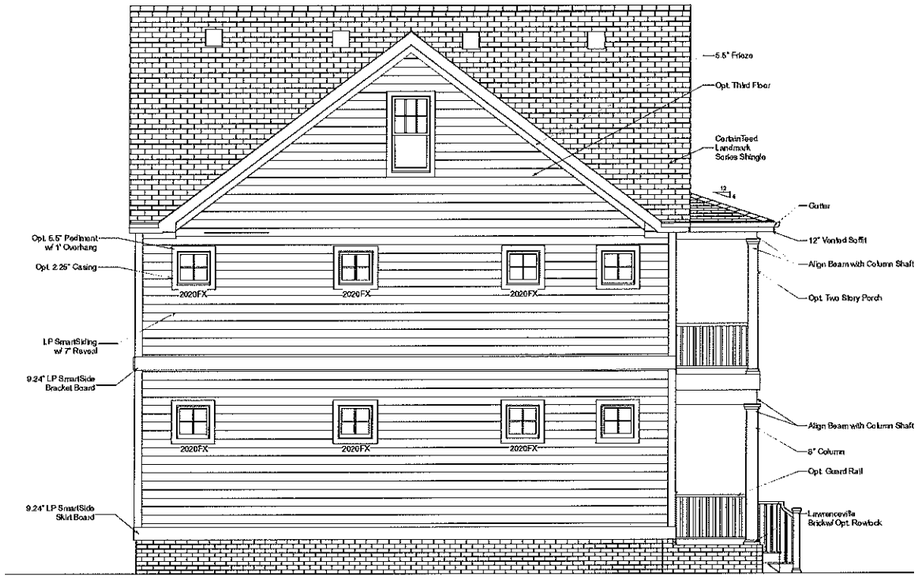

Left Elevation: Scale 1/4" = 1'-0"

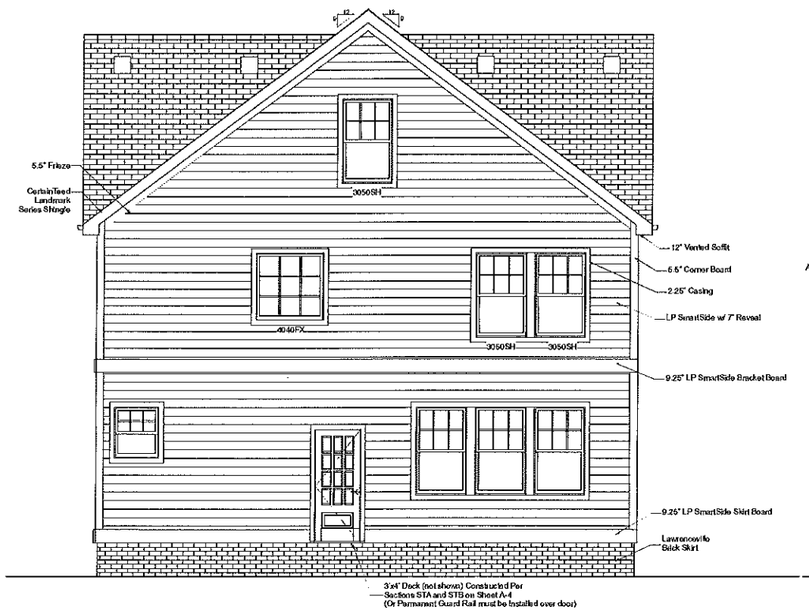

Rear Elevation: Scale 1/4" = 1'-0"

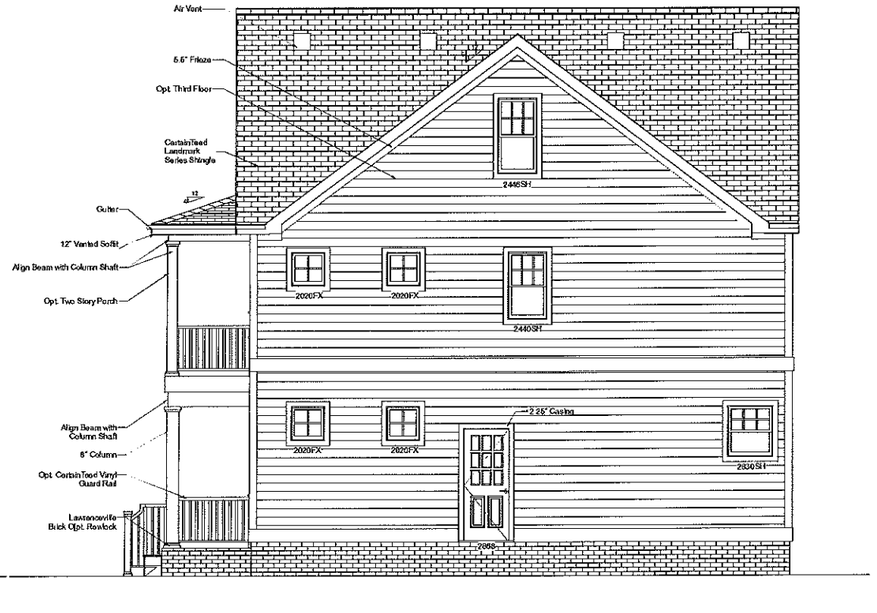

Right Elevation: Scale 1/4" = 1'-0"

NOTE* Siding, Windows Appearance and Locations, Trim, Columns, Decorative Masonry are approximated on these elevations and may be subject to change in appearance.
-Opt. Shake shown can be interchanged with Opt. Board and Batten
- Site Conditions will determine stairs and Handrails

DATE: 5/29/2015

DRAWINGS PROVIDED BY:
J BENGTSON
Land Planning Solutions 5857 Harbour View Blvd. Suite 202, Suffolk VA, 23435
757-639-9888 jbengtson@lanplans.net

SCALE: 1/4" =1'0"
DRAWN BY: J. Bengtson N. Clark

THESE PLANS ARE THE COPYRIGHT OF J.B. ALL RIGHTS RESERVED. THE DUPLICATION, REPRODUCTION, COPYING, SALE, RENTAL, LICENSING, OR ANY OTHER DISTRIBUTION OR USE OF THESE DRAWINGS AND SPECIFICATIONS OR ANY PART THEREOF IS HEREBY STRICTLY PROHIBITED UNLESS EXPRESSLY AUTHORIZED IN WRITING BY J.B.

Type: PROPOSED 2 STORY BRICK AND FRAME SINGLE FAMILY RENOVATION PREPARED FOR: HEARNDON

Model: HER_460

Sheet: A7

PURCHASER ASSUMES ALL RESPONSIBILITY AND RISK FOR THE USE OF THESE PLANS. THE PLANS ARE PROVIDED ON AN "AS IS" BASIS. JB MAKES NO REPRESENTATION OR WARRANTIES OF ANY KIND EXPRESSED OR IMPLIED, AS THE USE OF THE PLANS TO CONSTRUCT A HOME OR OTHER STRUCTURE. BUILDER IS LIABLE FOR THE FOLLOWING: ALL SITE CONDITIONS AND SITE PREPARATION PRIOR TO CONSTRUCTION, ALL CONSTRUCTION METHODS, ALL BUILDING MATERIALS AND THE INSTALLATION OF ANY OR ALL ENGINEERED OR MANUFACTURED COMPONENTS. BUILDER IS LIABLE FOR THE STRUCTURAL INTEGRITY THROUGHOUT THE ENTIRE STRUCTURE. BUILDER IS TO FIELD VERIFY ALL DIMENSIONS AND PLACEMENT OF ALL BUILDING MATERIALS AND ENGINEERED OR MANUFACTURED COMPONENTS AND BUILDING PLACEMENT. BUILDER IS LIABLE FOR ANY OR ALL WARRANTIES OR GUARANTEES. BUILDER IS RESPONSIBLE FOR ALL PERMITS AND INSPECTIONS REQUIRED AND FOR COMPLIANCE WITH ALL STATE AND LOCAL BUILDING CODES

Every attempt has been made in the preparation of these drawings to avoid mistakes. The designer or anyone associated with the designer will not be held liable for any errors or omissions in the set of drawings.

HEARNDON CONSTRUCTION
Model 465 Elevations

ELEVATIONS
Scale 1/4" =1'-0"

CONCEPTUAL DESIGN
ALL DIMENSIONS ARE APPROXIMATE

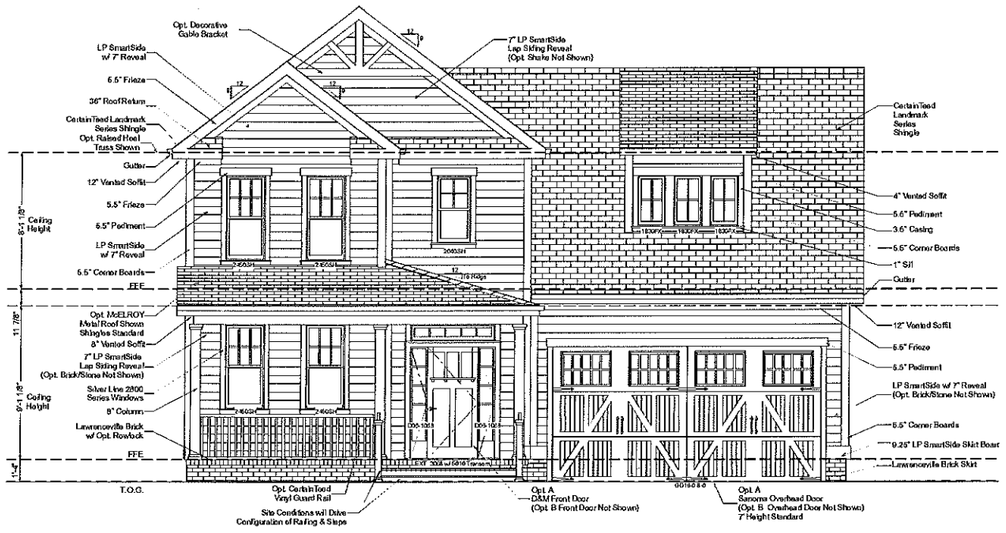

Front Elevation: Scale 1/4" = 1'-0"

Left Elevation: Scale 1/4" = 1'-0"

Rear Elevation: Scale 1/4" = 1'-0"

Right Elevation: Scale 1/4" = 1'-0"

NOTE* Siding, Windows Appearance and Locations, Trim, Columns, Decorative Masonry are approximated on these elevations and may be subject to change in appearance.
-Opt. Shake shown can be interchanged with Opt. Board and Batten
- Site Conditions will determine stairs and Handrails

CHECK PRINT SCALE
0 1" 2" 3" 4"

DRAWINGS PROVIDED BY:
J BENGTSON
Land Planning Solutions 5857 Harbour View Blvd. Suite 202 Suffolk VA, 23435
757-693-9655 jbengtson@landplans.net

DATE: 5/29/2015

SCALE: 1/4" =1'0"

DRAWN BY: J. Bengtson N. Clark

THESE PLANS ARE THE COPYRIGHT OF/& ALL RIGHTS RESERVED. THE DUPLICATION, REPRODUCTION, COPYING, SALE, RENTAL, LEASING, OR ANY OTHER DISTRIBUTION OR USE OF THESE DRAWINGS, OR ANY OTHER SIMILAR DESIGN, IN WHOLE OR IN PART IS PROHIBITED HEREON IS STRICTLY PROHIBITED UNLESS EXPRESSLY AUTHORIZED IN WRITING BY/&

Type: PROPOSED 2 STORY BRICK AND FRAME SINGLE FAMILY RENOVATION PREPARED FOR: HEARNDON

Model: HER_465

Sheet: A1

PURCHASER ASSUMES ALL RESPONSIBILITY AND RISK FOR THE USE OF THESE PLANS. THE PLANS ARE PROVIDED ON AN "AS IS" BASIS. JBM MAKES NO REPRESENTATION OR WARRANTIES OF ANY KIND EXPRESSED OR IMPLIED, AS TO THE USE OF THE PLANS TO CONSTRUCT A HOME OR OTHER STRUCTURE. BUILDER IS LIABLE FOR THE FOLLOWING: ALL SITE CONDITIONS AND SITE PREPARATION FOR CONSTRUCTION, ALL CONSTRUCTION METHODS, ALL BUILDING MATERIALS AND THE INSTALLATION OF ANY OR ALL ENGINEERED OR MANUFACTURED COMPONENTS. BUILDER IS LIABLE FOR THE STRUCTURAL INTEGRITY THROUGH THE ENTIRE STRUCTURE. BUILDER IS TO FIELD VERIFY ALL DIMENSIONS AND PLACEMENT OF ALL BUILDING MATERIALS AND ENGINEERED OR MANUFACTURED COMPONENTS AND BUILDING PLACEMENT. BUILDER IS LIABLE FOR ANY OR ALL WARRANTIES OR GUARANTEES. BUILDER IS RESPONSIBLE FOR ALL PERMITS AND INSPECTIONS REQUIRED AND FOR COMPLIANCE WITH ALL STATE AND LOCAL BUILDING CODES

Every attempt has been made in the preparation of these drawings to avoid mistakes. The designer or anyone associated with the designer will not be held liable for any errors or omissions in these drawings

HEARNDON CONSTRUCTION
Model 465 Elevations

ALTERNATE ELEVATIONS
Scale 1/4" =1'-0"

CONCEPTUAL DESIGN
ALL DIMENSIONS ARE APPROXIMATE

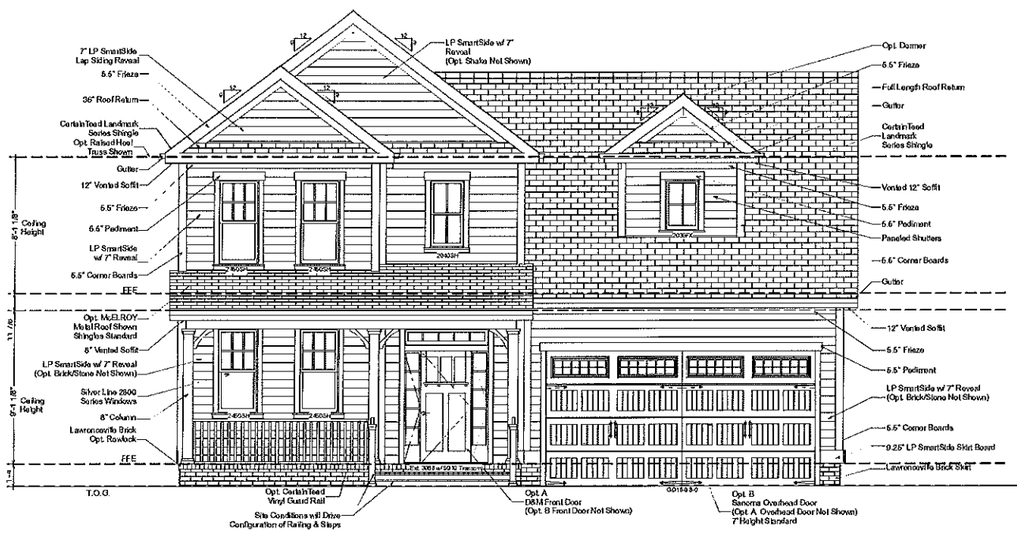

Front Elevation: Scale 1/4" = 1'-0"

Left Elevation: Scale 1/4" = 1'-0"

Rear Elevation: Scale 1/4" = 1'-0"

Right Elevation: Scale 1/4" = 1'-0"

NOTE* Siding, Windows Appearance and Locations, Trim, Columns, Decorative Masonry are approximated on these elevations and may be subject to change in appearance.
-Opt. Shake shown can be interchanged with Opt. Board and Batten
- Site Conditions will determine stairs and Handrails

DATE: 5/29/2015

DRAWINGS PROVIDED BY:
J BENGTSON
Land Planning Solutions 5857 Harbour View Blvd. Suite 222 Suffolk VA, 23435
757-453-8855 jbengtson@landplans.net

SCALE: 1/4" =1'0"

DRAWN BY:
J. Bengtson
N. Clark

THESE PLANS ARE THE COPYRIGHT OF/& ALL RIGHTS RESERVED. THE DUPLICATION, REPRODUCTION, COPYING, SALE, RENTAL, LICENSING, OR ANY OTHER DISTRIBUTION OR USE OF THESE DRAWINGS OR ANY PART THEREOF IS EXPRESSLY PROHIBITED HEREON IS STRICTLY PROHIBITED UNLESS EXPRESSLY AUTHORIZED IN WRITING BY US

Type: PROPOSED 2 STORY BRICK AND FRAME SINGLE FAMILY RESIDENTION PREPARED FOR: HEARNDON

Model: HER_465

Sheet: A2

PURCHASER ASSUMES ALL RESPONSIBILITY AND RISK FOR THE USE OF THESE PLANS. THE PLANS ARE PROVIDED ON AN "AS IS" BASIS. JBI MAKES NO REPRESENTATION OR WARRANTIES OF ANY KIND EXPRESSED OR IMPLIED, AS THE USE OF THE PLANS TO CONSTRUCT A HOME OR OTHER STRUCTURE. BUILDER IS LIABLE FOR THE FOLLOWING: ALL SITE CONDITIONS AND SITE PREPARATION FOR CONSTRUCTION; ALL CONSTRUCTION METHODS; ALL BUILDING MATERIAL; AND THE INSTALLATION OF ANY OR ALL ENGINEERED OR MANUFACTURED COMPONENTS. BUILDER IS LIABLE FOR THE STRUCTURAL INTEGRITY THROUGH THE ENTIRE STRUCTURE. BUILDER IS TO REVIEW ALL ENGINEERS AND PLACEMENT OF ALL BUILDING MATERIALS AND ENGINEERED OR MANUFACTURED COMPONENTS AND FRAMING PLACEMENT. BUILDER IS LIABLE FOR ANY OR ALL WARRANTIES OR GUARANTEES. BUILDER IS RESPONSIBLE FOR ALL PERMITS AND INSPECTIONS REQUIRED AND FOR COMPLIANCE WITH ALL STATE AND LOCAL BUILDING CODES

Every attempt has been made in the preparation of these drawings to avoid mistakes. The designer or anyone associated with the designer will not be held liable for any errors or omission in these drawings

HEARNDON CONSTRUCTION
Model 465 Elevations

SUN ROOM ELEVATIONS
Scale 1/4" =1'-0"

CONCEPTUAL DESIGN
ALL DIMENSIONS ARE APPROXIMATE

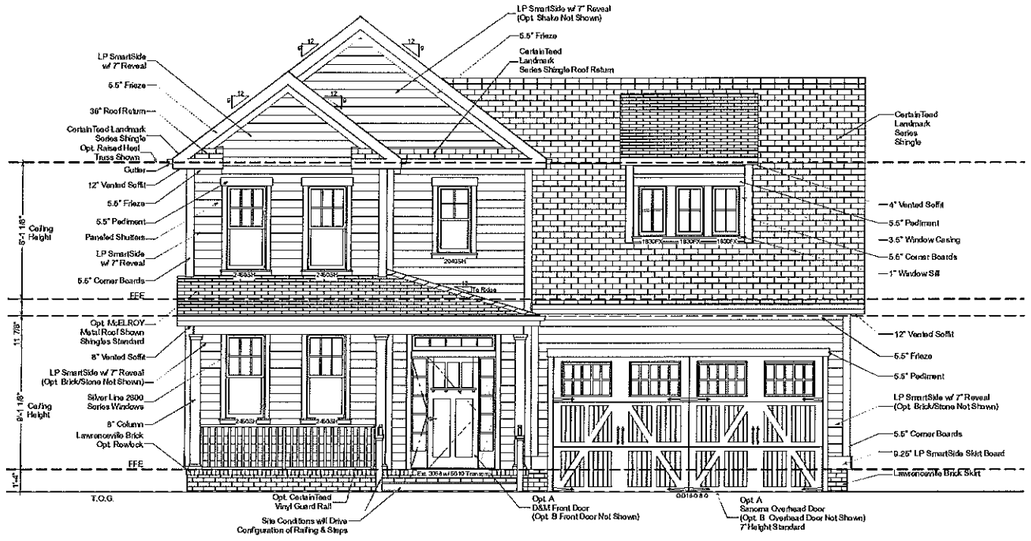

Front Elevation: Scale 1/4" = 1'-0"

Left Elevation: Scale 1/4" = 1'-0"

Rear Elevation: Scale 1/4" = 1'-0"

Right Elevation: Scale 1/4" = 1'-0"

NOTE* Siding, Windows Appearance and Locations, Trim, Columns, Decorative Masonry are approximated on these elevations and may be subject to change in appearance.
-Opt. Shake shown can be interchanged with Opt. Board and Batten
- Site Conditions will determine stairs and Handrails

DATE: 5/29/2015

DRAWINGS PROVIDED BY:
J BENGTSON
Land Planning Solutions 5857 Harbour View Blvd. Suite 202 Suffolk VA, 23435
757-539-9656 jbengtson@landplans.net

SCALE: 1/4" =1'0"
DRAWN BY:: J. Bengtson N. Clark

THESE PLANS ARE THE COPYRIGHT OF J.B. ALL RIGHTS RESERVED. THE DUPLICATION, REPRODUCTION, COPYING, SALE, RENTAL, LOANING, ALTERATION, MODIFICATION OR USE OF THESE DRAWINGS, ANY PORTION THEREOF, OR THE PLANS DEPICTED HEREON IS STRICTLY PROHIBITED UNLESS EXPRESSLY AUTHORIZED IN WRITING BY J.B.

Type: PROPOSED 2 STORY BRICK AND FRAME SINGLE FAMILY RENOVATION PREPARED FOR: HEARNDON

Model: HER_465

Sheet: A3

PURCHASER ASSUMES ALL RESPONSIBILITY AND RISK FOR THE USE OF THESE PLANS. THE PLANS ARE PROVIDED ON AN "AS IS" BASIS. JB MAKES NO REPRESENTATION OR WARRANTIES OF ANY KIND EXPRESSED OR IMPLIED, AS THE USE OF THE PLANS TO CONSTRUCT A HOME OR OTHER STRUCTURE. BUILDER IS LIABLE FOR THE FOLLOWING: ALL SITE CONDITIONS AND SITE PREPARATION FOR CONSTRUCTION; ALL CONSTRUCTION METHODS; ALL BUILDING MATERIALS AND THE INSTALLATION OF ANY OR ALL ENGINEERED OR MANUFACTURED COMPONENTS. BUILDER IS LIABLE FOR THE STRUCTURAL INTEGRITY THROUGH THE ENTIRE STRUCTURE. BUILDER IS TO FIELD VERIFY ALL DIMENSIONS AND PLACEMENT OF ALL BUILDING MATERIALS, AND ENGINEERED OR MANUFACTURED COMPONENTS AND BUILDING PLACEMENT. BUILDER IS LIABLE FOR ANY OR ALL WARRANTIES OR GUARANTEES. BUILDER IS RESPONSIBLE FOR ALL PERMITS AND INSPECTION REQUIRED AND FOR COMPLIANCE WITH ALL STATE AND LOCAL BUILDING CODES.

Every attempt has been made in the preparation of these drawings to avoid mistakes. The designer or anyone associated with this designer will not be held liable for any errors or omissions in these drawings

HEARNDON CONSTRUCTION
Model 470 Elevations

ELEVATIONS
Scale 1/4" =1'-0"

CONCEPTUAL DESIGN
ALL DIMENSIONS ARE APPROXIMATE

Front Elevation: Scale 1/4" = 1'-0"

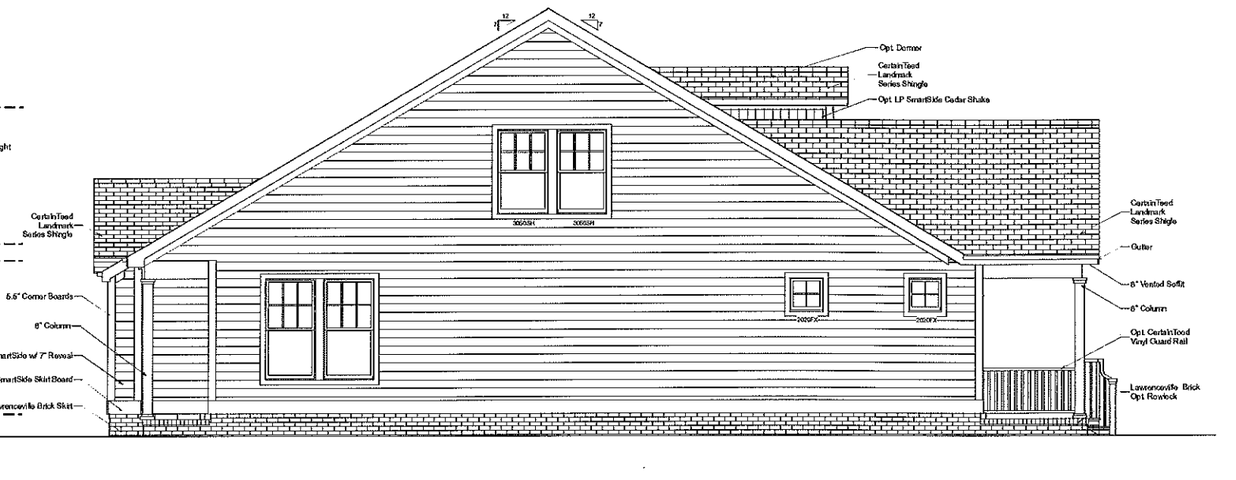

Left Elevation: Scale 1/4" = 1'-0"

Rear Elevation: Scale 1/4" = 1'-0"

Right Elevation: Scale 1/4" = 1'-0"

NOTE* Siding, Windows Appearance and Locations, Trim, Columns, Decorative Masonry are approximated on these elevations and may be subject to change in appearance.
-Opt. Shake shown can be interchanged with Opt. Board and Batten
- Site Conditions will determine stairs and Handrails

CHECK PRINT SCALE
0 1/4" 1/2" 3/4" 1" 2" 3" 4"

PURCHASER ASSUMES ALL RESPONSIBILITY AND RISK FOR THE USE OF THESE PLANS. THE PLANS ARE PROVIDED ON AN "AS IS" BASIS. J BENGTSON MAKES NO REPRESENTATION OR WARRANTIES OF ANY KIND EXPRESSED OR IMPLIED, AS THE USE OF THE PLANS TO CONSTRUCT A HOUSE OR OTHER STRUCTURE. BUILDER IS LIABLE FOR THE FOLLOWING: ALL SITE CONDITIONS AND SITE PREPARATION FOR CONSTRUCTION; ALL CONSTRUCTION METHODS; ALL BUILDING MATERIALS AND THE INSTALLATION OF ANY OR ALL ENGINEERED OR MANUFACTURED COMPONENTS. BUILDER IS LIABLE FOR THE STRUCTURAL INTEGRITY THROUGH THE ENTIRE STRUCTURE. BUILDER IS TO FIELD VERIFY ALL DIMENSIONS AND PLACEMENT OF ALL BUILDING MATERIALS AND ENGINEERED OR MANUFACTURED COMPONENTS AND BUILDING PLACEMENT. BUILDER IS LIABLE FOR ANY OR ALL WARRANTIES OR GUARANTEES. BUILDER IS RESPONSIBLE FOR ALL PERMITS AND INSPECTIONS REQUIRED AND FOR COMPLIANCE WITH ALL STATE AND LOCAL BUILDING CODES.

Every attempt has been made in the preparation of these drawings to avoid mistakes. The designer, or anyone associated with the designer will not be held liable for any errors or omissions in these drawings.

DATE: 5/29/2015

DRAWINGS PROVIDED BY:
J BENGTSON
Land Planning Solutions 5857 Harbour View Blvd. Suite 202 Suffolk VA, 23435
757-609-8635 jbengtson@lanclplans.net

SCALE: 1/4" =1'0"

DRAWN BY:
J. Bengtson
N. Clark

THESE PLANS ARE THE COPYRIGHT OF J B ALL RIGHTS RESERVED. THE DUPLICATION, REPRODUCTION, COPYING, SALE, RENTAL, LEASING, OR ANY OTHER DISTRIBUTION OF USE OF THESE DRAWINGS, IN ANY FORM WITHOUT EXPRESS PERMISSION IS STRICTLY PROHIBITED HEREON IS STRICTLY PROHIBITED UNLESS EXPRESSLY AUTHORIZED IN WRITING BY J B

Type: PROPOSED 2 STORY BRICK AND FRAME SINGLE FAMILY RESIDENCE PREPARED FOR: HEARNDON

Model: HER_470

Sheet: A1

HEARNDON CONSTRUCTION
Model 470 Elevations

ALTERNATE ELEVATIONS
Scale 1/4" =1'-0"

CONCEPTUAL DESIGN
ALL DIMENSIONS ARE APPROXIMATE

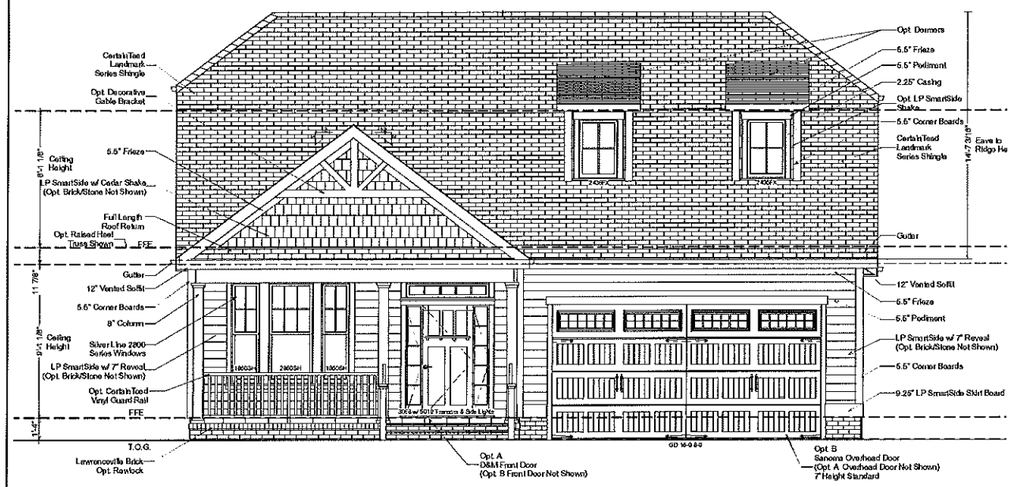

Front Elevation: Scale 1/4" = 1'-0"

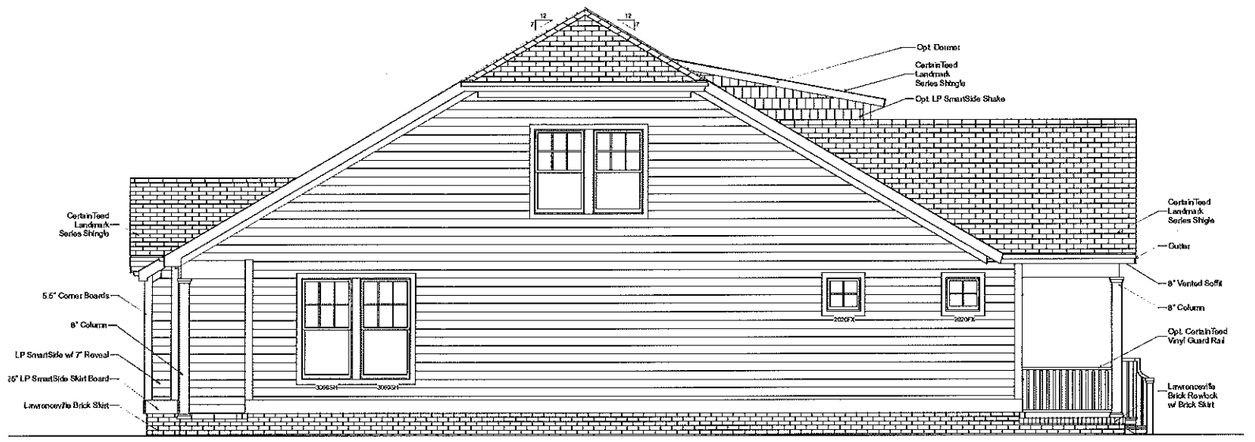

Left Elevation: Scale 1/4" = 1'-0"

Rear Elevation: Scale 1/4" = 1'-0"

Right Elevation: Scale 1/4" = 1'-0"

NOTE* Siding, Windows Appearance and Locations, Trim, Columns, Decorative Masonry are approximated on these elevations and may be subject to change in appearance.
-Opt. Shake shown can be interchanged with Opt. Board and Batten
- Site Conditions will determine stairs and Handrails

DATE: 5/29/2015

DRAWINGS PROVIDED BY:
J BENGTSON
Land Planning Solutions 5857 Harbour View Blvd. Suite 202 Suffolk VA, 23435
757-439-8656 jbengtson@landplans.net

SCALE: 1/4" =1'0"

DRAWN BY:
J. Bengtson
N. Clark

THESE PLANS ARE THE COPYRIGHT OF & ALL RIGHTS RESERVED. THE DUPLICATION, REPRODUCTION, COPYING, SALE, RENTAL, LICENSING, OR ANY OTHER DISTRIBUTION OR USE OF THESE DRAWINGS, ANY PORTION THEREOF, OR ANY STRUCTURE CONSTRUCTED HEREON IS STRICTLY PROHIBITED UNLESS EXPRESSLY AUTHORIZED IN WRITING BY J.B

Type: PROPOSED 2 STORY BRICK AND FRAME SINGLE FAMILY RENOVATION PREPARED FOR: HEARNDON

Model: HER_470

Sheet: A2

PURCHASER ASSUMES ALL RESPONSIBILITY AND RISK FOR THE USE OF THESE PLANS. THE PLANS ARE PROVIDED ON AN "AS IS" BASIS. JB MAKES NO REPRESENTATION OR WARRANTIES OF ANY KIND EXPRESSED OR IMPLIED, AS TO THE USE OF THE PLANS TO CONSTRUCT A HOME OR OTHER STRUCTURE. BUILDER IS LIABLE FOR THE FOLLOWING: ALL SITE CONDITIONS AND SITE PREPARATION FOR CONSTRUCTION; ALL CONSTRUCTION METHODS; ALL BUILDING MATERIALS AND THE INSTALLATION OF ANY OR ALL ENGINEERED OR MANUFACTURED COMPONENTS. BUILDER IS LIABLE FOR THE STRUCTURAL SITE DRY THROUGH THE ENTIRE STRUCTURE. BUILDER IS TO FIELD VERIFY ALL DIMENSIONS AND PLACEMENT OF ALL BUILDING MATERIALS AND ENGINEERED OR MANUFACTURED COMPONENTS AND BUILDING PLACEMENT. BUILDER IS LIABLE FOR ANY OR ALL WARRANTIES OR GUARANTEES. BUILDER IS RESPONSIBLE FOR ALL PERMITS AND INSPECTIONS REQUIRED AND FOR COMPLIANCE WITH ALL STATE AND LOCAL BUILDING CODES

Every attempt has been made in the preparation of these drawings to avoid mistakes. The designer or anyone associated with the designer will not be held liable for any errors or omissions in these drawings.

HEARNDON CONSTRUCTION
Model 470 Elevations

SUN ROOM ELEVATIONS
Scale 1/4" =1'-0"

CONCEPTUAL DESIGN
ALL DIMENSIONS ARE APPROXIMATE

Front Elevation: Scale 1/4" = 1'-0"

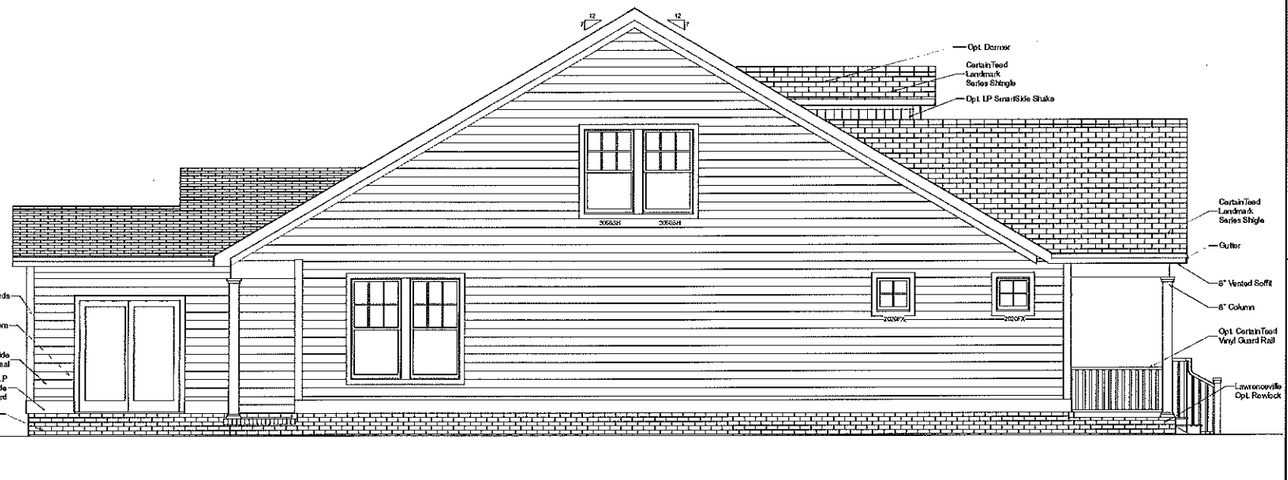

Left Elevation: Scale 1/4" = 1'-0"

Rear Elevation: Scale 1/4" = 1'-0"

Right Elevation: Scale 1/4" = 1'-0"

NOTE* Siding, Windows Appearance and Locations, Trim, Columns, Decorative Masonry are approximated on these elevations and may be subject to change in appearance.
-Opt. Shake shown can be interchanged with Opt. Board and Batten
- Site Conditions will determine stairs and Handrails

PURCHASER ASSUMES ALL RESPONSIBILITY AND RISK FOR THE USE OF THESE PLANS. THE PLANS ARE PROVIDED ON AN "AS IS" BASIS. JB MAKES NO REPRESENTATION OR WARRANTIES OF ANY KIND EXPRESSED OR IMPLIED, AS THE USE OF THE PLANS TO CONSTRUCT A HOME OR OTHER STRUCTURE. BUILDER IS LIABLE FOR THE FOLLOWING: ALL SITE CONDITIONS AND SITE PREPARATION FOR CONSTRUCTION, ALL CONSTRUCTION METHODS, ALL BUILDING MATERIALS AND THE INSTALLATION OF ANY OR ALL ENGINEERED OR MANUFACTURED COMPONENTS. BUILDER IS LIABLE FOR THE STRUCTURAL INTEGRITY THROUGH THE ENTIRE STRUCTURE, BUILDER IS TO FIELD VERIFY ALL DIMENSIONS AND PLACEMENT OF ALL BUILDING MATERIALS AND ENGINEERED OR MANUFACTURED COMPONENTS AND BUILDING PLACEMENT. BUILDER IS LIABLE FOR ANY OR ALL WARRANTIES OR GUARANTEES. BUILDER IS RESPONSIBLE FOR ALL PERMITS AND INSPECTIONS REQUIRED AND FOR COMPLIANCE WITH ALL STATE AND LOCAL BUILDING CODES.

Every attempt has been made in the preparation of these drawings to avoid errors. The designer or anyone associated with the designer will not be held liable for any errors or omissions in these drawings.

DATE: 5/29/2015

DRAWINGS PROVIDED BY:
J BENGTSON
Land Planning Solutions 5857 Harbour View Blvd.
Suite 202 Suffolk VA, 23435
757-638-8858 jbengtson@landplans.net

SCALE: 1/4" =1'0"

DRAWN BY:
J. Bengtson
N. Clark

THESE PLANS ARE THE COPYRIGHT OF JB ALL RIGHTS RESERVED. THE DUPLICATION, REPRODUCTION, COPYING, SALE, RENTAL, LOANING, ANY PORTION THEREOF, OR THE PLANS DEPICTED HEREON IS STRICTLY PROHIBITED UNLESS EXPRESSLY AUTHORIZED IN WRITING BY JB

Type: PROPOSED 2 STORY BRICK AND FRAME SINGLE FAMILY RENOVATION PREPARED FOR: HEARNDON

Model: HER_470

Sheet: A3

HEARNDON CONSTRUCTION
Model 475 Elevations

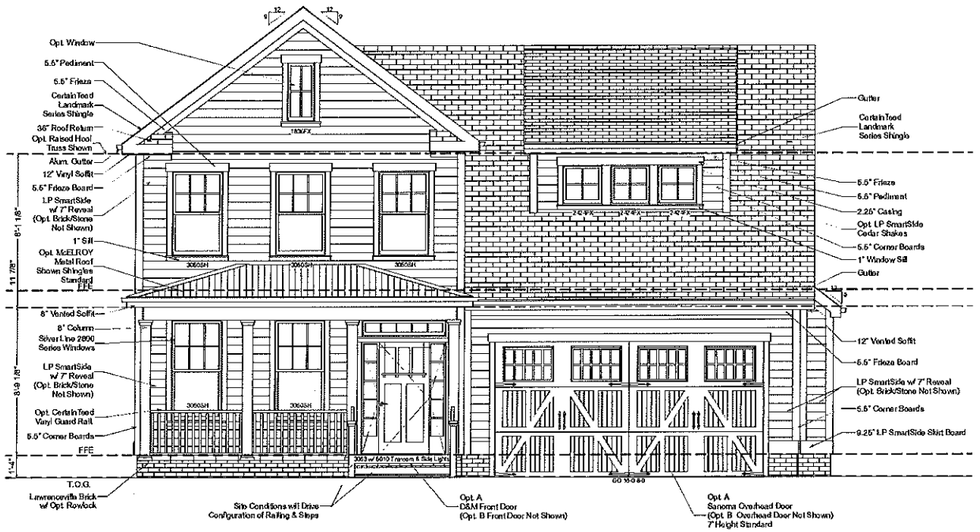

Front Elevation: Scale 1/4" = 1'-0"

SUN ROOM ELEVATIONS

Scale 1/4" =1'-0"

CONCEPTUAL DESIGN
ALL DIMENSIONS ARE APPROXIMATE

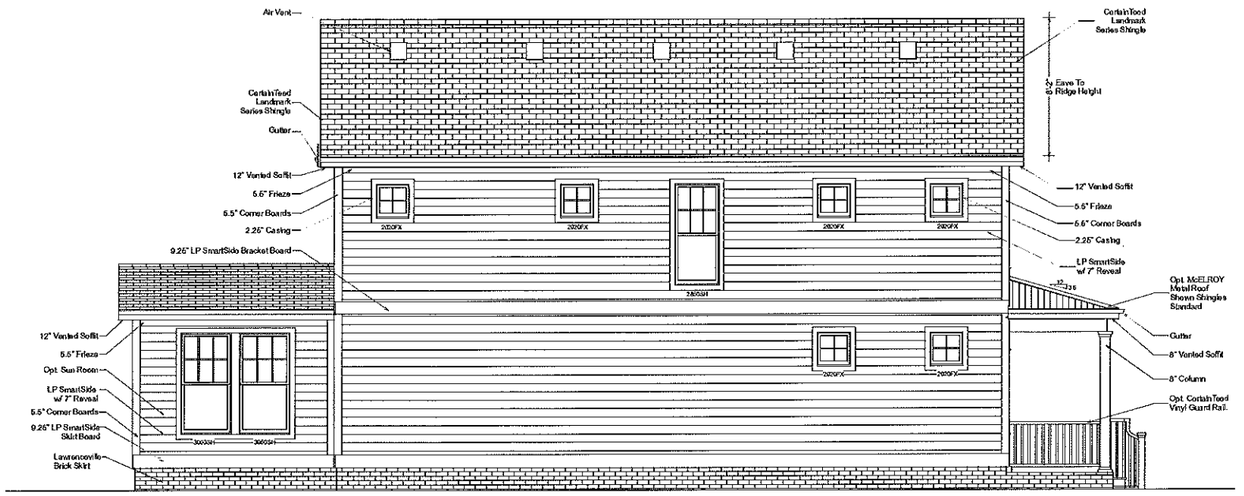

Left Elevation: Scale 1/4" = 1'-0"

Rear Elevation: Scale 1/4" = 1'-0"

Right Elevation: Scale 1/4" = 1'-0"

NOTE* Siding, Windows Appearance and Locations, Trim, Columns, Decorative Masonry are approximated on these elevations and may be subject to change in appearance.
-Opt. Shake shown can be interchanged with Opt. Board and Batten
- Site Conditions will determine stairs and Handrails

DATE: 5/29/2015

DRAWINGS PROVIDED BY:
J BENGTSON
Land Planning Solutions 5857 Harbour View Blvd. Suite 202 Suffolk VA, 23435
757-639-8636 jbengtson@landplans.net

SCALE: 1/4" =1'0"

DRAWN BY:
J. Bengtson
N. Clark

THESE PLANS ARE THE COPYRIGHT OF (C) ALL RIGHTS RESERVED. THE DUPLICATION, REPRODUCTION, COPYING, SALE, RENTAL, LICENSING, OR ANY OTHER DISTRIBUTION OR USE OF THESE DRAWINGS, OR ANY PORTION THEREOF, IN ANY FORM IS PROHIBITED HEREON IS STRICTLY PROHIBITED UNLESS EXPRESSLY AUTHORIZED IN WRITING BY (C)

Type: PROPOSED 2 STORY BRICK AND FRAME SINGLE FAMILY RENOVATION PREPARED FOR: HEARNDON

Model: HER_475

Sheet: A3

PURCHASER ASSUMES ALL RESPONSIBILITY AND RISK FOR THE USE OF THESE PLANS. THE PLANS ARE PROVIDED ON AN "AS IS" BASIS. JB MAKES NO REPRESENTATION OR WARRANTIES OF ANY KIND EXPRESSED OR IMPLIED, AS THE USE OF THE PLANS TO CONSTRUCT A HOME OR OTHER STRUCTURE. BUILDER IS LIABLE FOR THE FOLLOWING: ALL SITE CONDITIONS AND SITE PREPARATION FOR CONSTRUCTION; ALL CONSTRUCTION METHODS; ALL BUILDING MATERIAL; AND THE INSTALLATION OF ANY OR ALL ITEMS REFERRED OR MANUFACTURED COMPONENTS. BUILDER IS LIABLE FOR THE STRUCTURAL INTEGRITY THROUGH THE ENTIRE STRUCTURE. BUILDER IS TO FIELD VERIFY ALL DIMENSIONS AND PLACEMENT OF ALL BUILDING MATERIALS AND ENGINEERED OR MANUFACTURED COMPONENTS AND BUILDING PLACEMENT. BUILDER IS SOLELY RESPONSIBLE FOR ANY OR ALL WARRANTIES OR GUARANTEES. BUILDER IS RESPONSIBLE FOR ALL PERMITS AND INSPECTIONS REQUIRED AND FOR COMPLIANCE WITH ALL STATE AND LOCAL BUILDING CODES.

Every attempt has been made in the preparation of these drawings to avoid mistakes. The designer or anyone associated with the designer will not be held liable for any errors or omission in these drawings.

HEARNDON CONSTRUCTION
Model 475 Elevations

ELEVATIONS
Scale 1/4" =1'-0"

CONCEPTUAL DESIGN
ALL DIMENSIONS ARE APPROXIMATE

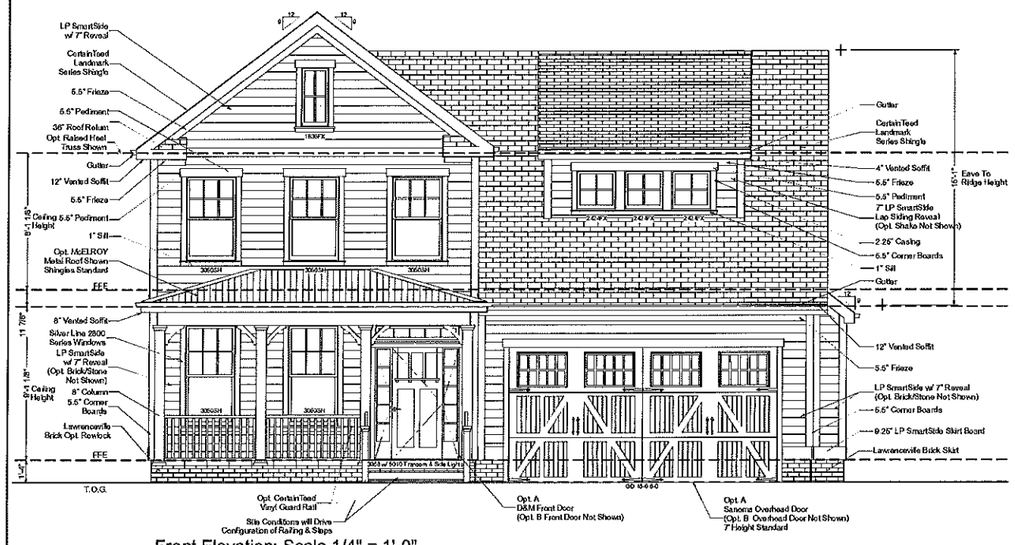

Front Elevation: Scale 1/4" = 1'-0"

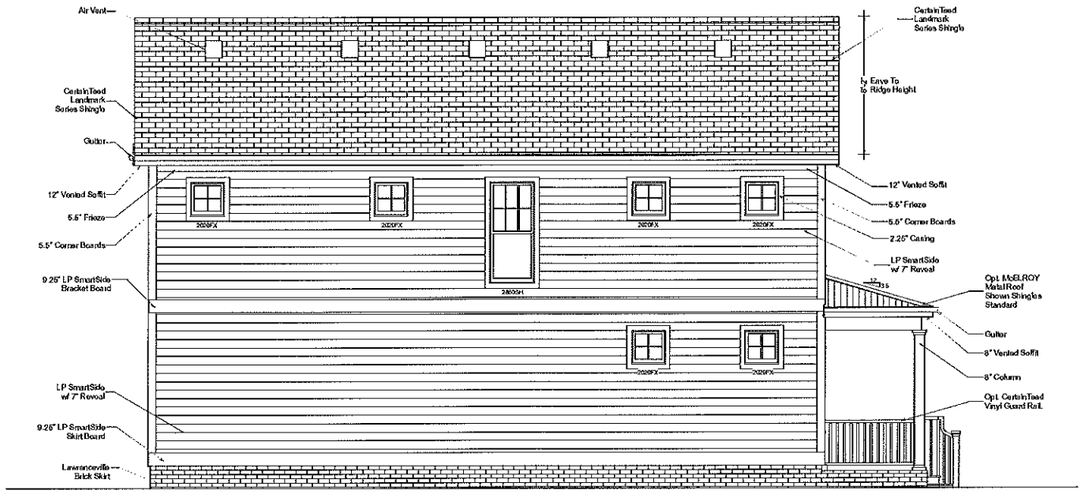

Left Elevation: Scale 1/4" = 1'-0"

Rear Elevation: Scale 1/4" = 1'-0"

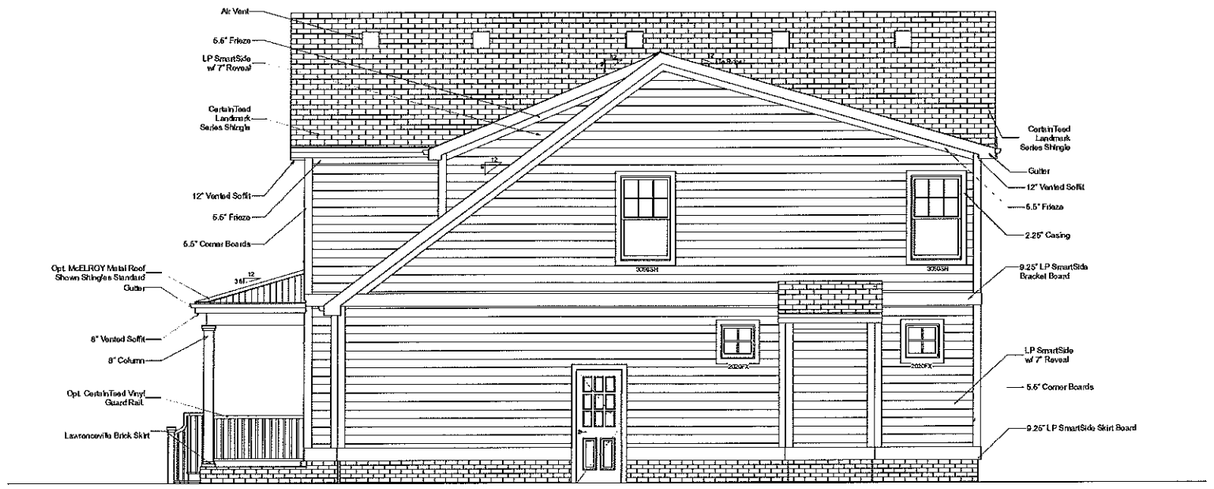

Right Elevation: Scale 1/4" = 1'-0"

NOTE* Siding, Windows Appearance and Locations, Trim, Columns, Decorative Masonry are approximated on these elevations and may be subject to change in appearance.
-Opt. Shake shown can be interchanged with Opt. Board and Batten
- Site Conditions will determine stairs and Handrails

CHECK PRINT SCALE
0 1/4" 1/2" 3/4" 1" 2" 3" 4"

DATE: 5/29/2015

DRAWINGS PROVIDED BY:
J BENGTSON
Land Planning Solutions 5967 Harbour View Blvd. Suite 202 Suffolk VA, 23435
757-638-8656 jbengtson@landplans.net

SCALE: 1/4" =1'0"

DRAWN BY:
J. Bengtson
N. Clark

THESE PLANS ARE THE COPYRIGHT OF/& ALL RIGHTS RESERVED. THE DUPLICATION, REPRODUCTION, COPYING, SALE, RENTAL, LOANING, OR ANY OTHER USE OF THESE PLANS, SPECIFICATIONS, DRAWINGS, ANY PORTION THEREOF, OR THE PLANS DEPICTED HEREON IS STRICTLY PROHIBITED UNLESS EXPRESSLY AUTHORIZED IN WRITING BY J&B

Type: PROPOSED 2 STORY BRICK AND FRAME SINGLE FAMILY RENOVATION PREPARED FOR: HEARNDON

Model: HER_475

Sheet: A1

PURCHASER ASSUMES ALL RESPONSIBILITY AND RISK FOR THE USE OF THESE PLANS. THE PLANS ARE PROVIDED ONLY "AS IS" BASIS. J&B MAKE NO REPRESENTATION OR WARRANTIES OF ANY KIND EXPRESSED OR IMPLIED, AS THE USE OF THE PLANS TO CONSTRUCT A HOME OR OTHER STRUCTURE. BUILDER IS LIABLE FOR THE FOLLOWING: ALL SITE CONDITIONS AND SITE PREPARATION FOR CONSTRUCTION, ALL CONSTRUCTION METHODS, ALL BUILDING MATERIALS AND THE INSTALLATION OF ANY OR ALL ENGINEERED OR MANUFACTURED COMPONENTS. BUILDER IS LIABLE FOR THE STRUCTURAL INTEGRITY THROUGH THE ENTIRE STRUCTURE. BUILDER IS TO FIELD VERIFY ALL DIMENSIONS AND PLACEMENT OF ALL BUILDING MATERIALS AND ENGINEERED OR MANUFACTURED COMPONENTS AND BUILDING PLACEMENT. BUILDER IS LIABLE FOR ANY OR ALL WARRANTIES OR GUARANTEES. BUILDER IS RESPONSIBLE FOR ALL PERMITS AND INSPECTIONS REQUIRED AND FOR COMPLIANCE WITH ALL STATE AND LOCAL BUILDING CODES

Every attempt has been made in the preparation of these drawings to avoid mistakes. The designers or anyone associated with the designers will not be held liable for any errors or omissions in these drawings.

HEARNDON CONSTRUCTION
Model 475 Elevations

ALTERNATE ELEVATIONS
Scale 1/4" =1'-0"

CONCEPTUAL DESIGN
ALL DIMENSIONS ARE APPROXIMATE

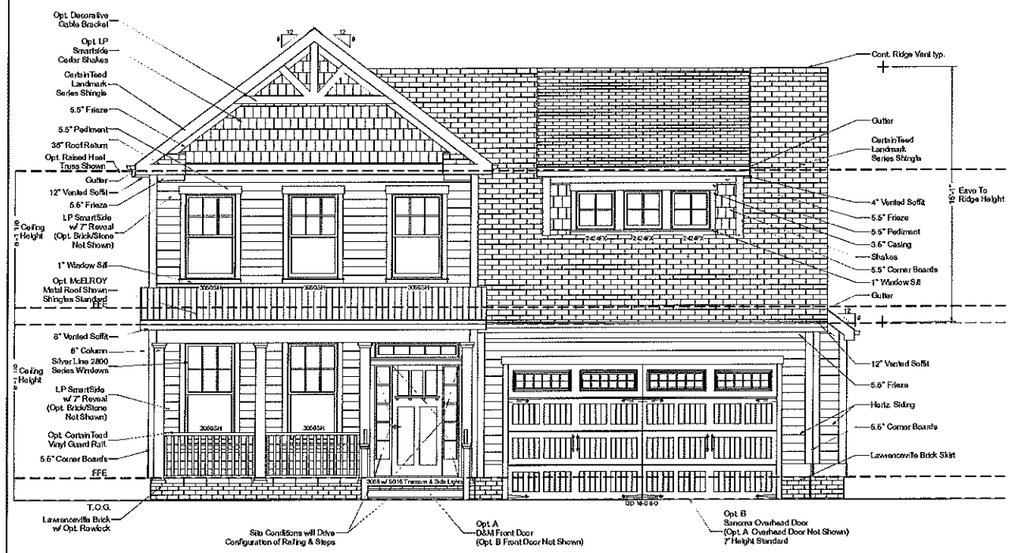

Front Elevation: Scale 1/4" = 1'-0"

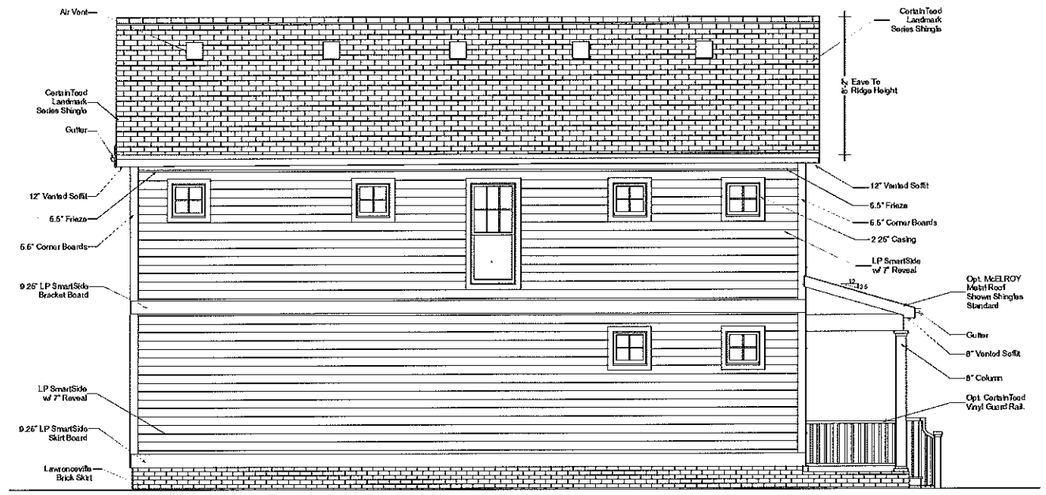

Left Elevation: Scale 1/4" = 1'-0"

Rear Elevation: Scale 1/4" = 1'-0"

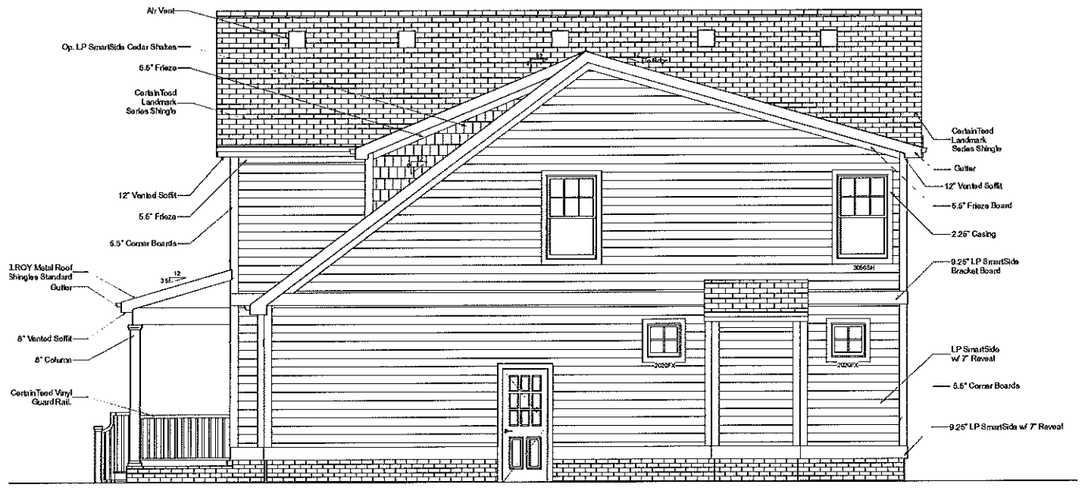

Right Elevation: Scale 1/4" = 1'-0"

NOTE* Siding, Windows Appearance and Locations, Trim, Columns, Decorative Masonry are approximated on these elevations and may be subject to change in appearance.
-Opt. Shake shown can be interchanged with Opt. Board and Batten
- Site Conditions will determine stairs and Handrails

DATE: 5/29/2015

DRAWINGS PROVIDED BY:
J BENGTSON
Land Planning Solutions 5857 Harbour View Blvd. Suite 206 Suffolk VA. 23435
757-609-8585 jbengtson@arcplans.net

SCALE: 1/4" =1'0"

DRAWN BY:
J. Bengtson
N. Clark

Type: PROPOSED 2 STORY BRICK AND FRAME SINGLE FAMILY RENOVATION PREPARED FOR: HEARNDON

Model: HER_475

Sheet: A2

THESE PLANS ARE THE COPYRIGHT OF/@ ALL RIGHTS RESERVED. THE DUPLICATION, REPRODUCTION, COPYING, SALE, RENTAL, LICENSING, OR ANY OTHER DISTRIBUTION OF USE OF THESE DRAWINGS BY ANY OTHER PERSON OR ENTITY IS EXPRESSLY PROHIBITED HEREON IS STRICTLY PROHIBITED UNLESS EXPRESSLY AUTHORIZED IN WRITING BY US

PURCHASER ASSUMES ALL RESPONSIBILITY AND RISK FOR THE USE OF THESE PLANS. THE PLANS ARE PROVIDED ON AN "AS IS" BASIS. JBM MAKES NO REPRESENTATION OR WARRANTIES OF ANY KIND EXPRESSED OR IMPLIED, AS TO THE USE OF THE PLANS TO CONSTRUCT A HOME OR OTHER STRUCTURE. BUILDER IS LIABLE FOR THE FOLLOWING: ALL SITE CONDITIONS AND SITE PREPARATION FOR CONSTRUCTION, ALL CONSTRUCTION METHODS, ALL BUILDING MATERIALS AND THE INSTALLATION OF ANY OR ALL ENGINEERED OR MANUFACTURED COMPONENTS. BUILDER IS LIABLE FOR THE STRUCTURAL INTEGRITY THROUGH THE ENTIRE STRUCTURE. BUILDER IS TO FIELD VERIFY ALL DIMENSIONS AND PLACEMENT OF ALL BUILDING MATERIALS AND ENGINEERED OR MANUFACTURED COMPONENTS AND BUILDING PLACEMENT. BUILDER IS LIABLE FOR ANY OR ALL WARRANTIES OR GUARANTEES. BUILDER IS RESPONSIBLE FOR ALL PERMITS AND INSPECTIONS REQUIRED AND FOR COMPLIANCE WITH ALL STATE AND LOCAL BUILDING CODES.

Every attempt has been made in the preparation of these drawings to avoid mistakes. The designer or anyone associated with the designer will not be held liable for any errors or omissions in these drawings.

HEARNDON CONSTRUCTION
Model 480 Elevations

ELEVATIONS
Scale 1/4" =1'-0"

CONCEPTUAL DESIGN
ALL DIMENSIONS ARE APPROXIMATE

Front Elevation: Scale 1/4" = 1'-0"

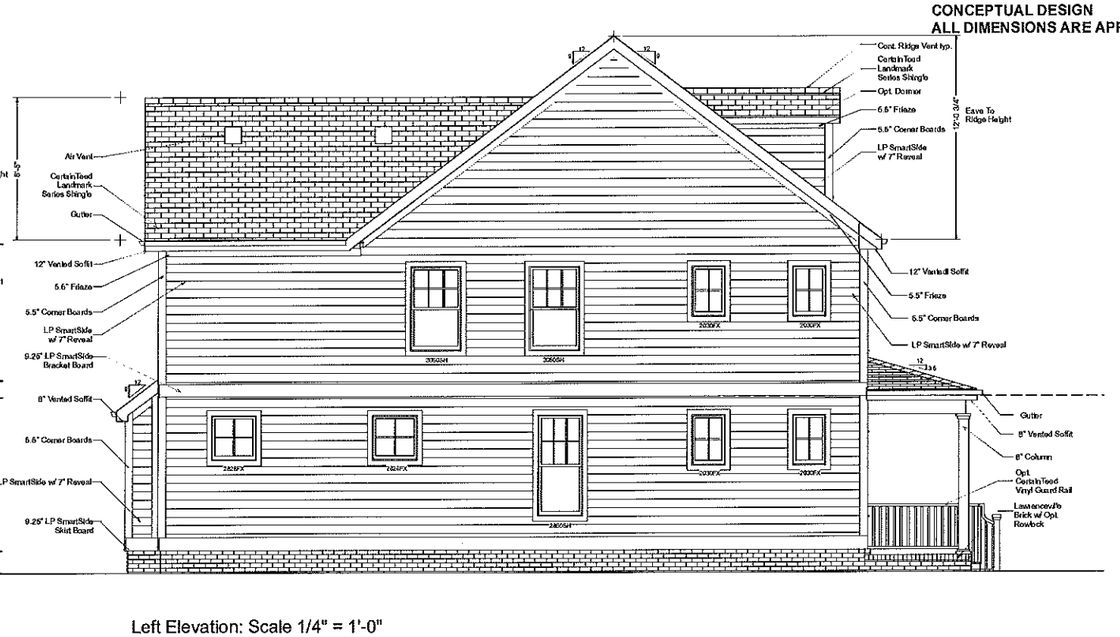

Left Elevation: Scale 1/4" = 1'-0"

Rear Elevation: Scale 1/4" = 1'-0"

Right Elevation: Scale 1/4" = 1'-0"

NOTE* Siding, Windows Appearance and Locations, Trim, Columns, Decorative Masonry are approximated on these elevations and may be subject to change in appearance.
-Opt. Shake shown can be interchanged with Opt. Board and Batten
- Site Conditions will determine stairs and Handrails

CHECK PRINT SCALE
0 1/4 1/2 3/4 1" 2" 3" 4"

PURCHASER ASSUMES ALL RESPONSIBILITY AND RISK FOR THE USE OF THESE PLANS. THE PLANS ARE PROVIDED ON AN "AS IS" BASIS. JB MAKES NO REPRESENTATION OR WARRANTIES OF ANY KIND EXPRESSED OR IMPLIED, AS THE USE OF THE PLANS TO CONSTRUCT A HOME OR OTHER STRUCTURE. BUILDER IS LIABLE FOR THE FOLLOWING: ALL SITE CONDITIONS AND SITE PREPARATION FOR CONSTRUCTION; ALL CONSTRUCTION METHODS; ALL BUILDING MATERIALS AND THE INSTALLATION OF ANY OR ALL ENGINEERED OR MANUFACTURED COMPONENTS. BUILDER IS LIABLE FOR THE STRUCTURAL INTEGRITY THROUGH THE ENTIRE STRUCTURE. BUILDER IS TO FIELD VERIFY ALL DIMENSIONS AND PLACEMENT OF ALL BUILDING MATERIALS AND ENGINEERED OR MANUFACTURED COMPONENTS AND BUILDING PLACEMENT. BUILDER IS LIABLE FOR ANY OR ALL WARRANTIES OR GUARANTIES. BUILDER IS RESPONSIBLE FOR ALL PERMITS AND INSPECTIONS REQUIRED AND FOR COMPLIANCE WITH ALL STATE AND LOCAL BUILDING CODES.

Every attempt has been made in the preparation of these drawings to avoid mistakes. The designer or anyone associated with the design will not be held liable for any errors or omissions in these drawings.

DATE: 5/29/2015

DRAWINGS PROVIDED BY:
J BENGTSON
Land Planning Solutions 5957 Harbour View Blvd. Suite 202 Suffolk VA, 23435
757-539-8556 jbengtson@landplans.net

SCALE: 1/4" =1'0"
DRAWN BY: J. Bengtson N. Clark

THESE PLANS ARE THE COPYRIGHT OF JB ALL RIGHTS RESERVED. THE DUPLICATION, REPRODUCTION, COPYING, SALE, RENTAL, LOANING, ASSIGNMENT, MODIFICATION, OR USE OF THESE DRAWINGS, ANY PORTION THEREOF, OR THE PLANS DEPICTED HEREON IS STRICTLY PROHIBITED UNLESS EXPRESSLY AUTHORIZED IN WRITING BY JB

Type: PROPOSED 2 STORY BRICK AND FRAME SINGLE FAMILY RENOVATION PREPARED FOR: HEARNDON

Model: HER_480

Sheet: A1

HEARNDON CONSTRUCTION
Model 480 Elevations

ALTERNATE ELEVATIONS
Scale 1/4" =1'-0"

CONCEPTUAL DESIGN
ALL DIMENSIONS ARE APPROXIMATE

Front Elevation: Scale 1/4" = 1'-0"

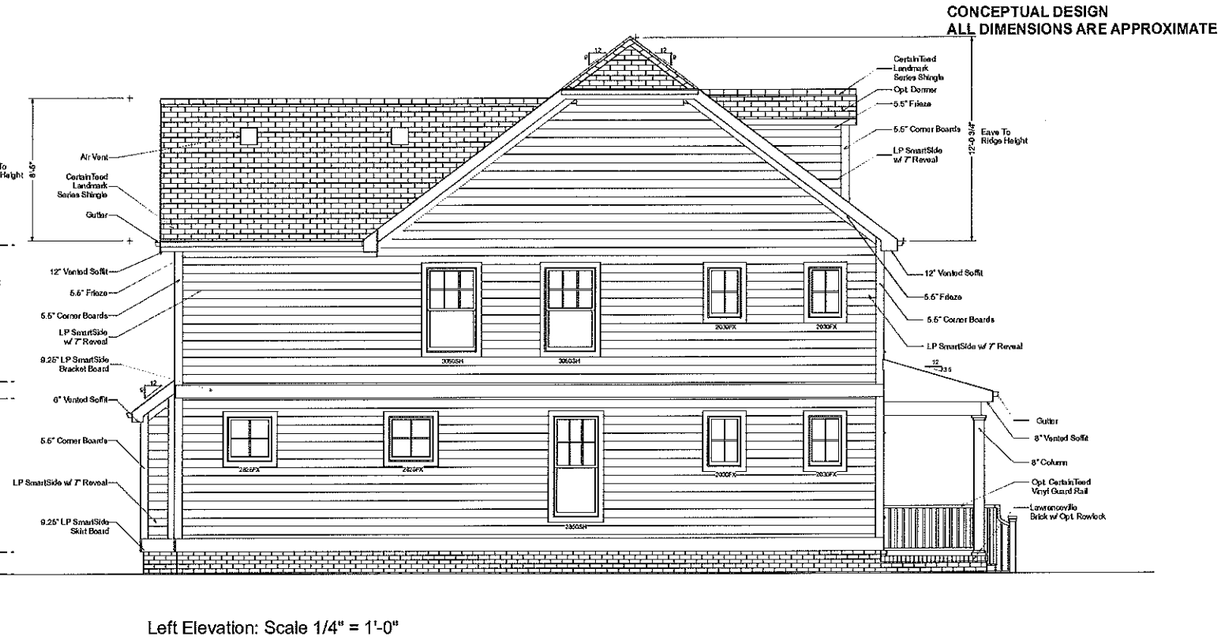

Left Elevation: Scale 1/4" = 1'-0"

Rear Elevation: Scale 1/4" = 1'-0"

Right Elevation: Scale 1/4" = 1'-0"

NOTE* Siding, Windows Appearance and Locations, Trim, Columns, Decorative Masonry are approximated on these elevations and may be subject to change in appearance.
-Opt. Shake shown can be interchanged with Opt. Board and Batten
- Site Conditions will determine stairs and Handrails

PURCHASER ASSUMES ALL RESPONSIBILITY AND RISK FOR THE USE OF THESE PLANS. THE PLANS ARE PROVIDED ON AN "AS IS" BASIS. JBMARES MAKES NO REPRESENTATION OR WARRANTIES OF ANY KIND EXPRESSED OR IMPLIED, AS TO THE USE OF THE PLANS TO CONSTRUCT A HOME OR OTHER STRUCTURE. BUILDER IS SOLELY RESPONSIBLE FOR THE FOLLOWING: ALL SITE CONDITIONS AND SITE PREPARATION FOR CONSTRUCTION, ALL CONSTRUCTION METHODS, ALL BUILDING MATERIALS AND THE INSTALLATION OF ANY OR ALL ENGINEERED OR MANUFACTURED COMPONENTS. BUILDER IS SOLELY RESPONSIBLE FOR THE STRUCTURAL INTEGRITY THROUGH THE ENTIRE STRUCTURE. BUILDER IS TO FIELD VERIFY ALL DIMENSIONS AND PLACEMENT OF ALL BUILDING MATERIALS AND ENGINEERED OR MANUFACTURED COMPONENTS AND BUILDING PLACEMENT. BUILDER IS LIABLE FOR ANY OR ALL WARRANTIES OR GUARANTEES. BUILDER IS RESPONSIBLE FOR ALL PERMITS AND INSPECTION REQUIRED AND FOR COMPLIANCE WITH ALL STATE AND LOCAL BUILDING CODES.

Every attempt has been made in the preparation of these drawings to avoid mistakes. The designers or anyone associated with the designers will not be held liable for any errors or omissions in these drawings.

DATE: 5/29/2015

DRAWINGS PROVIDED BY:
J BENGTSON
Land Planning Solutions 5957 Harbour View Blvd. Suite 102 Suffolk VA, 23435
757-635-8656 jbengtson@landplans.net

SCALE: 1/4" =1'0"

DRAWN BY:
J. Bengtson
N. Clark

THESE PLANS ARE THE COPYRIGHT OF JB ALL RIGHTS RESERVED. THE DUPLICATION, REPRODUCTION, COPYING, SALE, RENTAL, LOANING, MODIFICATION, CONVERSION, OR USE OF THESE DRAWINGS, ANY PORTION THEREOF, OR THE PLANS DEPICTED HEREON IS STRICTLY PROHIBITED UNLESS EXPRESSLY AUTHORIZED IN WRITING BY JB

Type: PROPOSED 2 STORY BRICK AND FRAME SINGLE FAMILY RENOVATION PREPARED FOR: HEARNDON

Model: HER_480

Sheet: A2

HEARNDON CONSTRUCTION
Model 480 Elevations

Front Elevation: Scale 1/4" = 1'-0"

SUN ROOM ELEVATIONS
Scale 1/4" =1'-0"

CONCEPTUAL DESIGN
ALL DIMENSIONS ARE APPROXIMATE

Left Elevation: Scale 1/4" = 1'-0"

Rear Elevation: Scale 1/4" = 1'-0"

Right Elevation: Scale 1/4" = 1'-0"

NOTE* Siding, Windows Appearance and Locations, Trim, Columns, Decorative Masonry are approximated on these elevations and may be subject to change in appearance.
-Opt. Shake shown can be interchanged with Opt. Board and Batten
- Site Conditions will determine stairs and Handrails

DATE: 5/29/2015

DRAWINGS PROVIDED BY:
J BENGTSON
Land Planning Solutions 5857 Harbour View Blvd. Suite 202 Suffolk VA, 23435
757-499-8835 jbengtson@landplans.net

SCALE: 1/4" =1'0"
DRAWN BY:
J. Bengtson
N. Clark

THESE PLANS ARE THE COPYRIGHT OF[3] ALL RIGHTS RESERVED. THE DUPLICATION, REPRODUCTION, COPYING, SALE, RENTAL, LICENSING, OR ANY OTHER DISTRIBUTION OR USE OF THESE DRAWINGS AND/OR ANY PART THEREOF IS EXPRESSLY PROHIBITED HEREON IS STRICTLY PROHIBITED UNLESS EXPRESSLY AUTHORIZED IN WRITING BY US

Type: PROPOSED 2 STORY BRICK AND FRAME SINGLE FAMILY RENOVATION PREPARED FOR: HEARNDON

Model: HER_480

Sheet: A3

PURCHASER ASSUMES ALL RESPONSIBILITY AND RISK FOR THE USE OF THESE PLANS. THE PLANS ARE PROVIDED ON AN "AS IS" BASIS. JB MAKES AND REPRESENTATION OR WARRANTIES OF ANY KIND EXPRESSED OR IMPLIED, AS TO THE USE OF THE PLANS TO CONSTRUCT A HOME OR OTHER STRUCTURE. BUILDER IS LIABLE FOR THE FOLLOWING: ALL SITE CONDITIONS AND SITE PREPARATION FOR CONSTRUCTION; ALL CONSTRUCTION METHODS; ALL BUILDING MATERIALS AND THE INSTALLATION OF ANY OR ALL ENGINEERED OR MANUFACTURED COMPONENTS. BUILDER IS LIABLE FOR THE STRUCTURAL INTEGRITY THROUGH THE ENTIRE STRUCTURE. BUILDER IS TO FIELD VERIFY ALL DIMENSIONS AND PLACEMENT OF ALL BUILDING MATERIALS AND ENGINEERED OR MANUFACTURED COMPONENTS AND BUILDING PLACEMENT. BUILDER IS LIABLE FOR ANY OR ALL WARRANTIES OR GUARANTEES. BUILDER IS RESPONSIBLE FOR ALL PERMITS AND INSPECTIONS REQUIRED AND FOR COMPLIANCE WITH ALL STATE AND LOCAL BUILDING CODES.

Every attempt has been made in the preparation of these drawings to avoid mistakes. The designer or anyone associated with the designer will not be held liable for any errors or omissions in these drawings.

HEARNDON CONSTRUCTION
Model 485 Elevations

ELEVATION
Scale 1/4" =1'-0"

Front Elevation 1/4" = 1'-0"

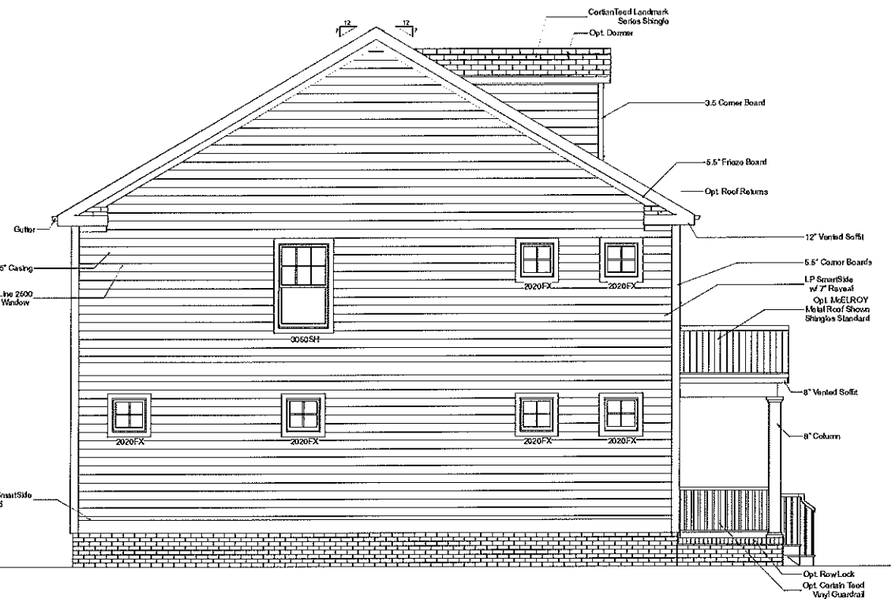

Left Elevation 1/4" = 1'-0"

Rear Elevation 1/4" = 1'-0"

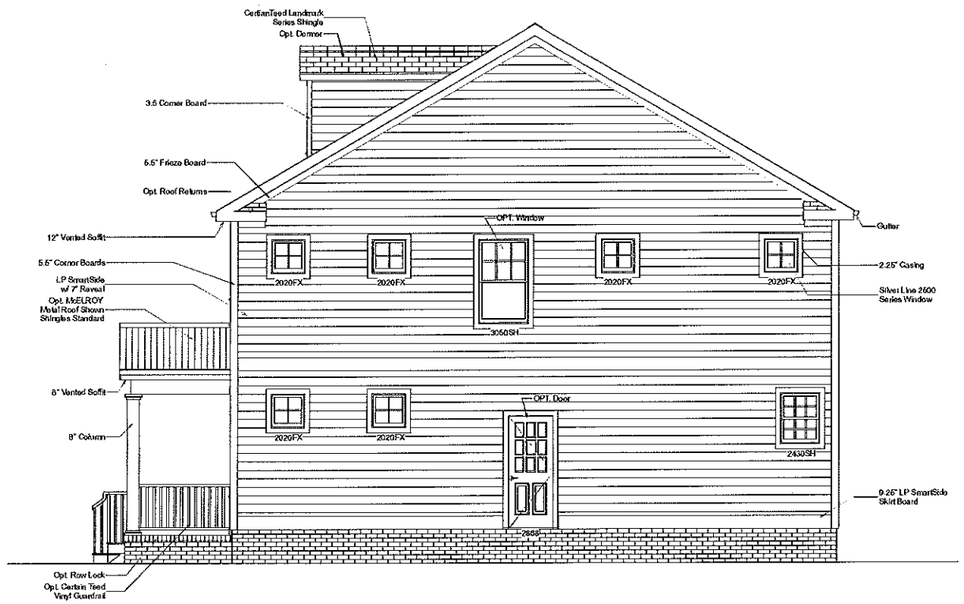

Right Elevation 1/4" = 1'-0"

NOTE* Siding, Windows Appearance and Locations, Trim, Columns, Decorative Masonry are approximated on these elevations and may be subject to change in appearance.
-Opt. Shake shown can be interchanged with Opt. Board and Batten
- Site Conditions will determine stairs and Handrails

CHECK PRINT SCALE
0 1/4 1/2 3/4 1" 2" 3" 4"

PURCHASER ASSUMES ALL RESPONSIBILITY AND RISK FOR THE USE OF THESE PLANS. THE PLANS ARE PROVIDED ON AN "AS IS" BASIS, AND LP SMARTSIDE MAKES NO REPRESENTATION OR WARRANTIES OF ANY KIND EXPRESSED OR IMPLIED, AS TO THE USE OF THE PLANS TO CONSTRUCT A HOME OR OTHER STRUCTURE. BUILDER IS SOLELY RESPONSIBLE FOR ALL SITE CONDITIONS AND SITE PREPARATION FOR CONSTRUCTION. BUILDER IS LIABLE FOR ALL CONSTRUCTION METHODS, ALL BUILDING MATERIALS AND THE INSTALLATION OF ANY OR ALL ENGINEERED OR MANUFACTURED COMPONENTS. BUILDER IS LIABLE FOR THE STRUCTURAL INTEGRITY THROUGH THE ENTIRE STRUCTURE. BUILDER IS TO FIELD VERIFY ALL DIMENSIONS AND PLACEMENT OF ALL BUILDING MATERIALS AND ENGINEERED OR MANUFACTURED COMPONENTS AND BUILDING PLACEMENT. BUILDER IS LIABLE FOR ANY OR ALL WARRANTIES OR GUARANTEES. BUILDER IS LIABLE FOR ALL PERMITS AND INSPECTIONS REQUIRED. BUILDER IS LIABLE FOR COMPLIANCE WITH ALL STATE AND LOCAL BUILDING CODES.

Every attempt has been made in the preparation of these drawings to avoid mistakes. The designer or anyone associated with the designer will not be held liable for any errors or omissions in these drawings.

DATE: 5/29/2015

DRAWINGS PROVIDED BY:
J BENGTSON
LAND PLANNING SOLUTIONS
5897 HAFFNER PKWY BLVD, SUITE 202
LAWRENCEVILLE, GA 30043
cell 757-629-4668 jbengtson@landplans.net

SCALE: 1/4" =1'0" (unless noted)

DRAWN BY: J. Bengtson N. Clark

THESE PLANS ARE THE COPYRIGHT OF JWB ALL RIGHTS RESERVED. THE DUPLICATION, REPRODUCTION, COPYING, SALE, RESALE, LOANING, OWNERSHIP TRANSFER OR DISTRIBUTION OF THESE DRAWINGS, ANY PORTION THEREOF, OR THE PLANS DEPICTED HEREON IS STRICTLY PROHIBITED UNLESS EXPRESSLY AUTHORIZED IN WRITING BY JWB.

Type: PROPOSED 2 STORY BRICK AND FRAME SINGLE FAMILY RENOVATION PREPARED FOR: HEARNDON

Model: HER_485

Sheet: A1

HEARNDON CONSTRUCTION
Model 485 Elevations

Optional Front Elevation Porch B 1/4" = 1'-0"

OPT. TWO CAR ELEVATION
Scale 1/4" =1'-0"

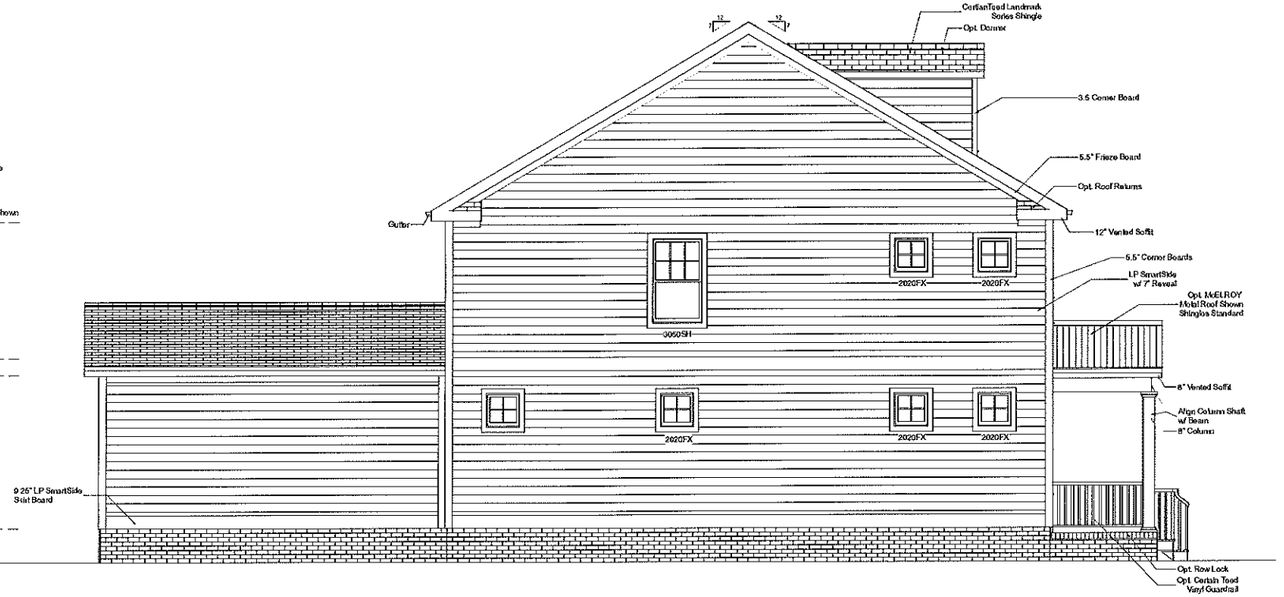

Opt. Two Car Left Elevation 1/4" = 1'-0"

Opt. Two Car Rear Elevation 1/4" = 1'-0"

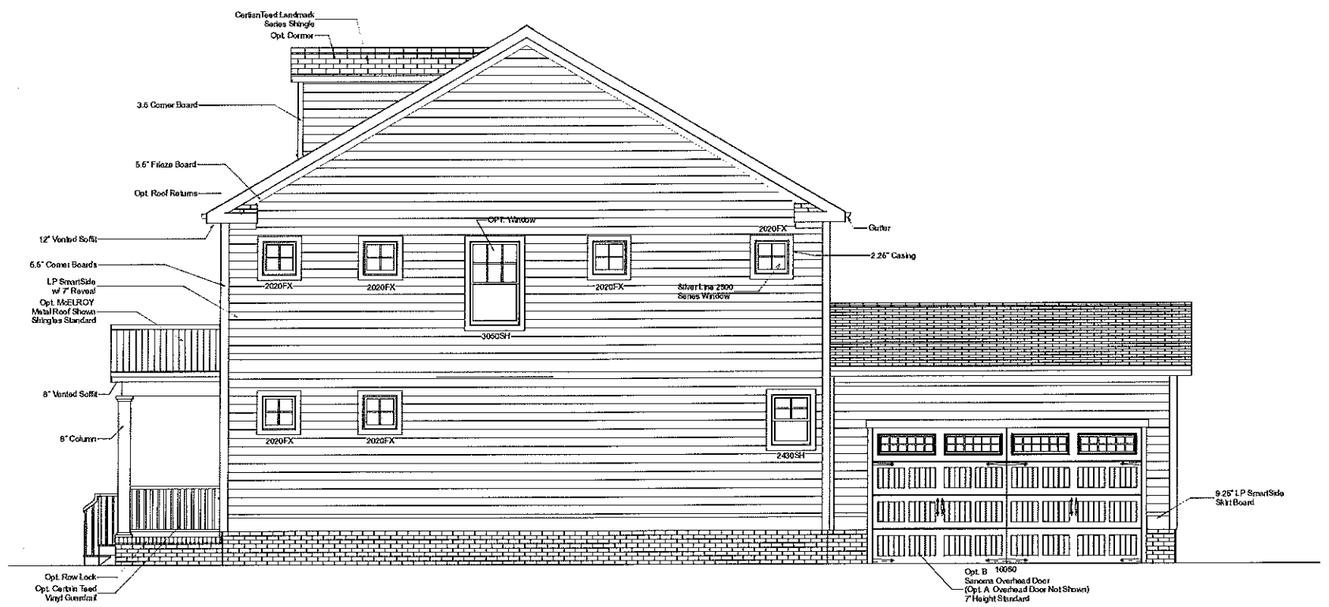

Opt. Two Car Right Elevation 1/4" = 1'-0"

NOTE* Siding, Windows Appearance and Locations, Trim, Columns, Decorative Masonry are approximated on these elevations and may be subject to change in appearance.
-Opt. Shake shown can be interchanged with Opt. Board and Batten
- Site Conditions will determine stairs and Handrails

DATE: 5/29/2015

DRAWINGS PROVIDED BY:
J BENGTSON
LAND PLANNING SOLUTIONS
5507 HARBOUR VIEW BLVD, SUITE 202
SUFFOLK, VIRGINIA 23435
cell 757-435-3552 jbengtson@landplans.net

SCALE: 1/4" =1'0" (unless noted)

DRAWN BY: J. Bengtson N. Clark

THESE PLANS ARE THE COPYRIGHT OF JWB ALL RIGHTS RESERVED. THE DUPLICATION, REPRODUCTION, COPYING, SALE, RENTAL, LICENSING, OR ANY OTHER DISTRIBUTION OR USE OF THESE PLANS IN WHOLE OR IN PART IS EXPRESSLY PROHIBITED UNLESS DEPICTED HEREON IS STRICTLY PROHIBITED UNLESS EXPRESSLY AUTHORIZED IN WRITING BY JWB.

Type: PROPOSED 2 STORY BRICK AND FRAME SINGLE FAMILY RESIDENCE PREPARED FOR: HEARNDON

Model: HER_485

Sheet: A2

PURCHASER ASSUMES ALL RESPONSIBILITY AND RISK FOR THE USE OF THESE PLANS. THE PLANS ARE PROVIDED ON AN "AS IS" BASIS. JWB & LPS MAKES NO REPRESENTATION OR WARRANTIES OF ANY KIND EXPRESSED OR IMPLIED. AS THE USE OF THE PLANS TO CONSTRUCT A HOME OR OTHER STRUCTURE, BUILDER IS LIABLE FOR ALL SITE CONDITIONS AND SITE PREPARATION FOR CONSTRUCTION. BUILDER IS LIABLE FOR ALL CONSTRUCTION METHODS, ALL BUILDING MATERIALS AND THE INSTALLATION OF ANY OR ALL ENGINEERED OR MANUFACTURED COMPONENTS. BUILDER IS LIABLE FOR THE STRUCTURAL INTEGRITY THROUGH THE ENTIRE STRUCTURE. BUILDER IS TO FIELD VERIFY ALL DIMENSIONS AND PLACEMENT OF ALL BUILDING MATERIALS AND ENGINEERED OR MANUFACTURED COMPONENTS AND BUILDING PLACEMENT. BUILDER IS LIABLE FOR ANY OR ALL WARRANTIES OR GUARANTEES. BUILDER IS LIABLE FOR ALL PERMITS AND INSPECTIONS REQUIRED. BUILDER IS LIABLE FOR COMPLIANCE WITH ALL STATE AND LOCAL BUILDING CODES.

Every attempt has been made in the preparation of these drawings to avoid mistakes. The designer or anyone associated with the designer will not be held liable for any errors or omissions in these drawings.

HEARNDON CONSTRUCTION
Model 485 Elevations

OPT. TWO CAR w/ REAR PORCH ELEVATIONS
Scale 1/4" =1'-0"

Optional Front Elevation Porch C 1/4" = 1'-0"

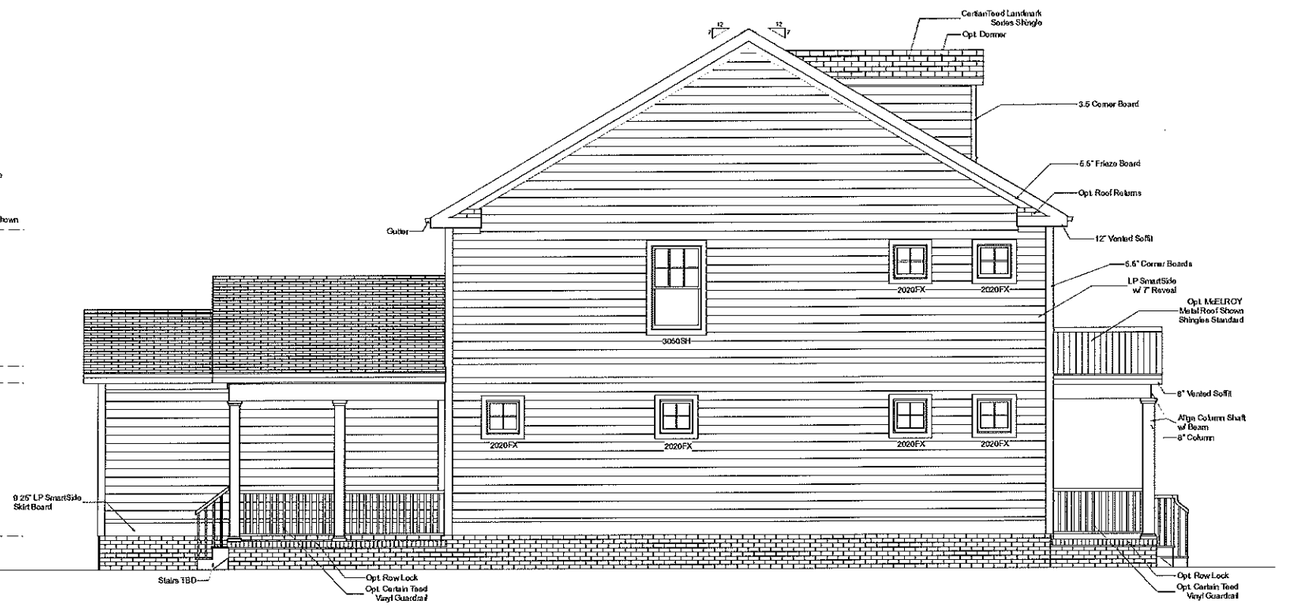

Opt. Two Car w/ Rear Porch Left Elevation 1/4" = 1'-0"

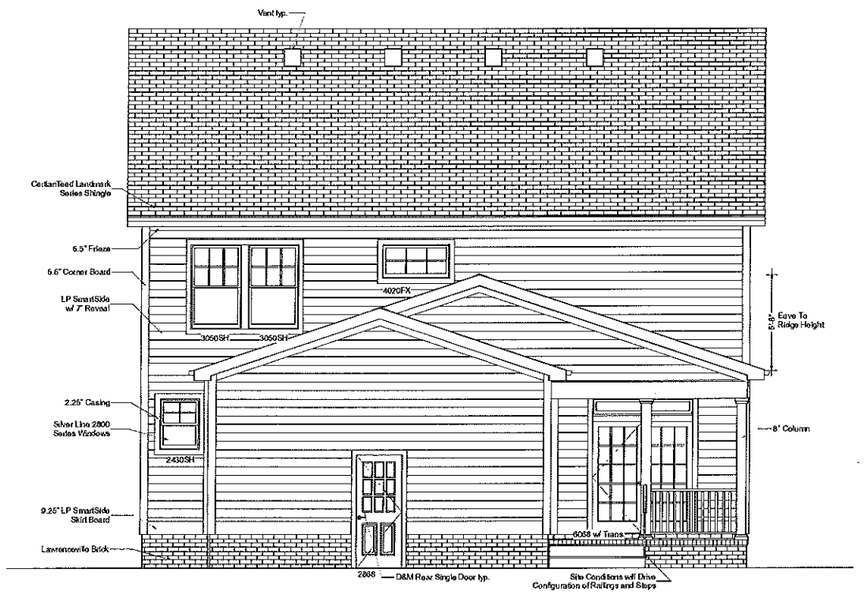

Opt. Two Car w/ Rear Porch Rear Elevation 1/4" = 1'-0"

Opt. Two Car w/ Rear Porch Right Elevation 1/4" = 1'-0"

NOTE* Siding, Windows Appearance and Locations, Trim, Columns, Decorative Masonry are approximated on these elevations and may be subject to change in appearance.
-Opt. Shake shown can be interchanged with Opt. Board and Batten
- Site Conditions will determine stairs and Handrails

DATE: 5/29/2015

DRAWINGS PROVIDED BY:
J BENGTSON
LAND PLANNING SOLUTIONS
6857 HARBOUR VIEW BLVD, SUITE 202
SUFFOLK, VIRGINIA 23435
cell 757-435-4885 jbengtson@landplans.net

SCALE: 1/4" =1'0" (unless noted)

DRAWN BY: J. Bengtson N. Clark

THESE PLANS ARE THE COPYRIGHT OF JWB ALL RIGHTS RESERVED. THE DUPLICATION, REPRODUCTION, COPYING, SALE, RENTAL, LEASING, OR OTHER DISTRIBUTION OR USE OF THESE PLANS IN WHOLE OR IN PART, IN ANY FORM OR MEDIUM, EXCEPT AS DEPICTED HEREON IS STRICTLY PROHIBITED UNLESS EXPRESSLY AUTHORIZED IN WRITING BY JWB.

Type: PROPOSED 2 STORY BRICK AND FRAME SINGLE FAMILY RENOVATION PREPARED FOR: HEARNDON

Model: HER_485

Sheet: A3

PURCHASER ASSUMES ALL RESPONSIBILITY AND RISK FOR THE USE OF THESE PLANS. THE PLANS ARE PROVIDED ON AN "AS IS" BASIS, AND JLPS MAKES NO REPRESENTATION OR WARRANTIES OF ANY KIND EXPRESSED OR IMPLIED, AS THE USE OF THE PLANS TO CONSTRUCT A HOME OR OTHER STRUCTURE, BUILDER IS LIABLE FOR ALL SITE CONDITIONS AND SITE PREPARATION OR CONSTRUCTION. BUILDER IS LIABLE FOR ALL CONSTRUCTION METHODS, ALL BUILDING MATERIALS AND THE INSTALLATION OF ANY OR ALL ENGINEERED OR MANUFACTURED COMPONENTS. BUILDER IS LIABLE FOR THE STRUCTURAL INTEGRITY THROUGH THE ENTIRE STRUCTURE. BUILDER IS TO FIELD VERIFY ALL DIMENSIONS AND PLACEMENT OF ALL BUILDING MATERIAL S AND ENGINEERED OR MANUFACTURED COMPONENTS AND ANY FOUNDATION PLACEMENT. BUILDER IS LIABLE FOR ANY OR ALL WARRANTIES OR GUARANTEES. BUILDER IS LIABLE FOR ALL PERMITS AND INSPECTIONS REQUIRED. BUILDER IS LIABLE FOR CONFORMANCE WITH ALL STATE AND LOCAL BUILDING CODES.

Every attempt has been made in the preparation of these drawings to avoid mistakes. The designer or anyone associated with the design will not be held liable for any errors or omissions in these drawings.

HEARNDON CONSTRUCTION
Model 485 Elevations

OPT. TWO CAR w/ SUN ROOM ELEVATIONS

Scale 1/4" =1'-0"

Opt. Two Car w/ Sun Room Left Elevation 1/4" = 1'-0"

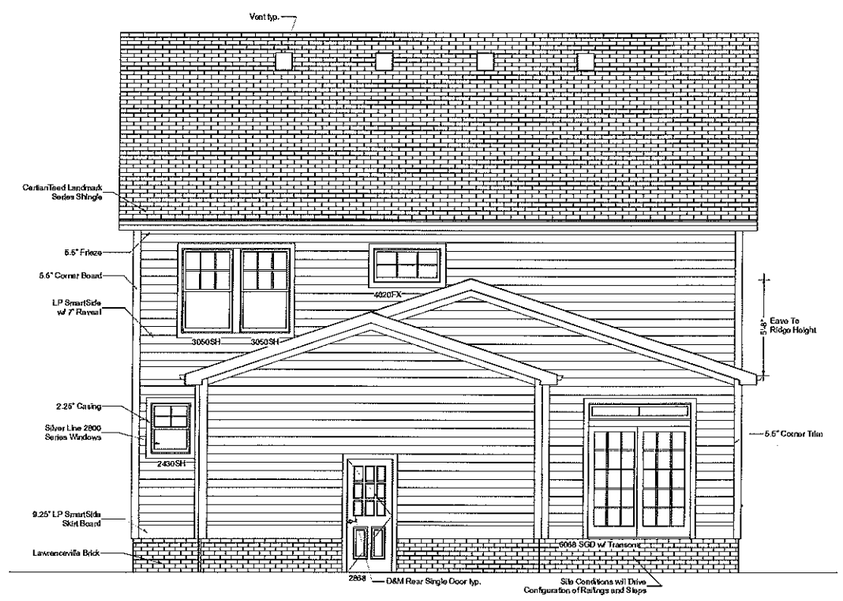

Opt. Two Car w/ Sun Room Rear Elevation 1/4" = 1'-0"

Opt. Two Car w/ Sun Room Right Elevation 1/4" = 1'-0"

NOTE* Siding, Windows Appearance and Locations, Trim, Columns, Decorative Masonry are approximated on these elevations and may be subject to change in appearance.
-Opt. Shake shown can be interchanged with Opt. Board and Batten
- Site Conditions will determine stairs and Handrails

DATE: 5/29/2015

DRAWINGS PROVIDED BY:
J. BENGTSON
LAND DEVELOPMENT PLANNING
5687 HASELINE VIEW BLVD, SUITE 202
SUFFOLK, VA 23435 757-435-9014
cell 757-639-4898 jbengtson@landplans.net

SCALE: 1/4" =1'0" (unless noted)

DRAWN BY:
J. Bengtson
N. Clark

THESE PLANS ARE THE COPYRIGHT OF J.WB ALL RIGHTS RESERVED. THESE PLANS ARE NOT FOR CONSTRUCTION, SALE, RENTAL LICENSING, OR ANY OTHER DISTRIBUTION OR USE OF THESE DRAWINGS, ANY PORTION THEREOF, OR THE PLANS DEPICTED THEREIN IS PROHIBITED UNLESS EXPRESSLY AUTHORIZED IN WRITING BY J.WB.

Type: PROPOSED 2 STORY BRICK AND FRAME SINGLE FAMILY RENOVATION PREPARED FOR: HEARNDON

Model: HER_485

Sheet: A4

PURCHASER ASSUMES ALL RESPONSIBILITY AND RISK FOR THE USE OF THESE PLANS. THE PLANS ARE PROVIDED ON AN "AS IS" BASIS. J.WB & J.WB MAKES NO REPRESENTATION OR WARRANTIES OF ANY KIND EXPRESSED OR IMPLIED, AS TO THE USE OF THE PLANS TO CONSTRUCT A HOME OR OTHER STRUCTURE. BUILDER IS LIABLE FOR ALL SITE CONDITIONS AND SITE PREPARATION FOR CONSTRUCTION. BUILDER IS LIABLE FOR ALL CONSTRUCTION METHODS, ALL BUILDING MATERIALS AND THE INSTALLATION OF ANY OR ALL ENGINEERED OR MANUFACTURED COMPONENTS. BUILDER IS LIABLE FOR THE STRUCTURAL INTEGRITY THROUGH THE ENTIRE STRUCTURE. BUILDER IS TO FIELD VERIFY ALL DIMENSIONS AND PLACEMENT OF ALL BUILDING MATERIALS AND ENGINEERED OR MANUFACTURED COMPONENTS AND BUILDING PLACEMENT. BUILDER IS LIABLE FOR ANY OR ALL WARRANTIES OR GUARANTEES. BUILDER IS LIABLE FOR ALL PERMITS AND INSPECTIONS REQUIRED. BUILDER IS LIABLE FOR COMPLIANCE WITH ALL STATE AND LOCAL BUILDING CODES.

Every attempt has been made in the preparation of these drawings to avoid mistakes. The designer or anyone associated with the designer will not be held liable for any errors or omissions in the set of drawings.

HEARNDON CONSTRUCTION
Model 485 Elevations

OPT. TWO CAR w/ SUN ROOM & REAR PORCH ELEVATIONS
Scale 1/4" =1'-0"

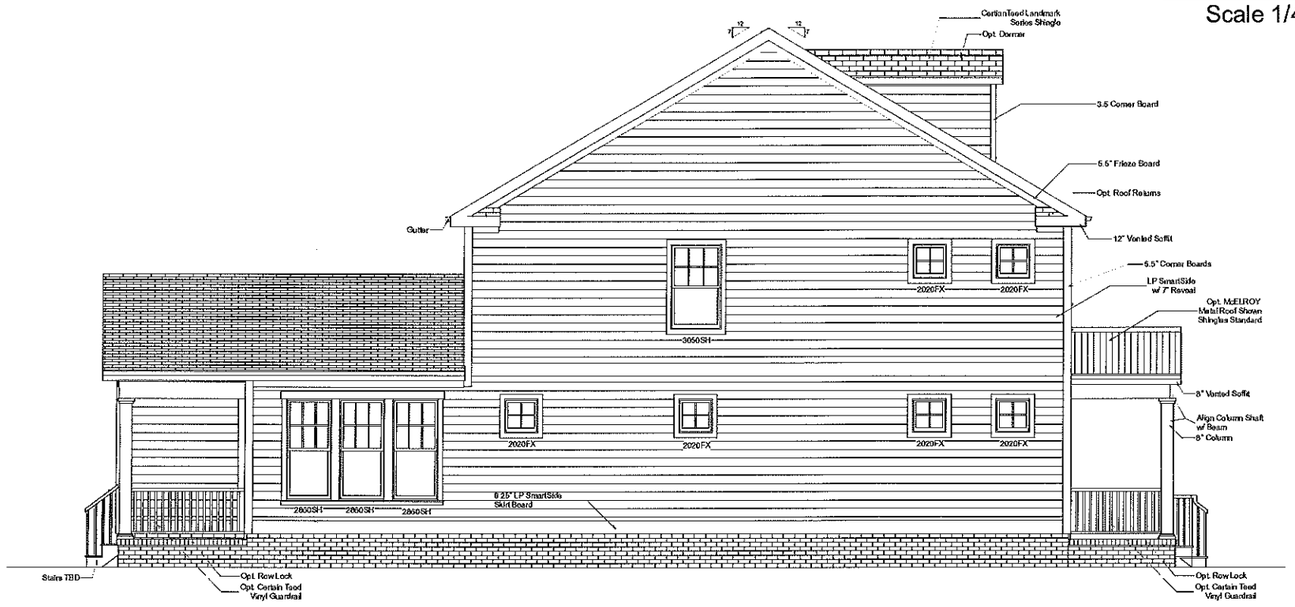

Opt. Two Car w/ Sun Room & Rear Porch Left Elevation 1/4" = 1'-0"

Opt. Two Car w/ Sun Room & Rear Porch Rear Elevation 1/4" = 1'-0"

Opt. Two Car w/ Sun Room & Rear Porch Right Elevation 1/4" = 1'-0"

NOTE* Siding, Windows Appearance and Locations, Trim, Columns, Decorative Masonry are approximated on these elevations and may be subject to change in appearance.
-Opt. Shake shown can be interchanged with Opt. Board and Batten
- Site Conditions will determine stairs and Handrails

DATE: 5/29/2015

DRAWINGS PROVIDED BY:
J BENGTSON
LAND PLANNING SOLUTIONS
5657 HARBOUR VIEW BLVD, SUITE 202
SUFFOLK, VIRGINIA 23435
cell 757-650-3656 jbengtson@landplans.net

SCALE: 1/4" =1'0" (unless noted)

DRAWN BY: J. Bengtson N. Clark

THESE PLANS ARE THE COPYRIGHT OF JWB ALL RIGHTS RESERVED. THE DUPLICATION, REPRODUCTION, COPYING, SALE, USE OF DRAWINGS, OR ANY OTHER DISTRIBUTION OR USE OF THESE DRAWINGS, WHETHER IN WHOLE OR IN PART, IS LIMITED AS DEPICTED HEREON IS STRICTLY PROHIBITED UNLESS EXPRESSLY AUTHORIZED IN WRITING BY JWB.

Type: PROPOSED 2 STORY BRICK AND FRAME SINGLE FAMILY RENOVATION PREPARED FOR: HEARNDON

Model: HER_485

Sheet: A5

PURCHASER ASSUMES ALL RESPONSIBILITY AND RISK FOR THE USE OF THESE PLANS. THE PLANS ARE PROVIDED ON AN "AS IS" BASIS. JWB & LPS MAKES NO REPRESENTATION OR WARRANTIES OF ANY KIND EXPRESSED OR IMPLIED, AS THE USE OF THE PLANS TO CONSTRUCT A HOME OR OTHER STRUCTURE. BUILDER IS LIABLE FOR ALL SITE CONDITIONS AND SITE PREPARATION FOR CONSTRUCTION. BUILDER IS LIABLE FOR ALL CONSTRUCTION METHODS, ALL BUILDING MATERIALS AND THE INSTALLATION OF ANY OR ALL ENGINEERED OR MANUFACTURED COMPONENTS. BUILDER IS LIABLE FOR THE STRUCTURAL INTEGRITY THROUGH THE ENTIRE STRUCTURE. BUILDER IS TO FIELD VERIFY ALL DIMENSIONS AND PLACEMENT OF ALL BUILDING MATERIALS AND ENGINEERED OR MANUFACTURED COMPONENTS AND BUILDING PLACEMENT. BUILDER IS LIABLE FOR ANY OR ALL WARRANTIES OR GUARANTEES. BUILDER IS LIABLE FOR ALL PERMITS AND INSPECTIONS REQUIRED. BUILDER IS LIABLE FOR COMPLIANCE WITH ALL STATE AND LOCAL BUILDING CODES.

Every effort has been made in the preparation of these drawings to avoid mistakes. The designer or anyone associated with the designs will not be held liable for any errors or omissions in these drawings.

HEARNDON CONSTRUCTION
Model 485 Elevations

OPT. TWO STORY PORCH AND HABITABLE ATTIC ROOF LINE ELEVATIONS

Scale 1/4" =1'-0"

ALL GARAGE, REAR PORCHES AND SUNROOM OPTIONS ARE AVAIBLE WITH HABITABLE ATTIC OPT.

Front Elevation 1/4" = 1'-0"

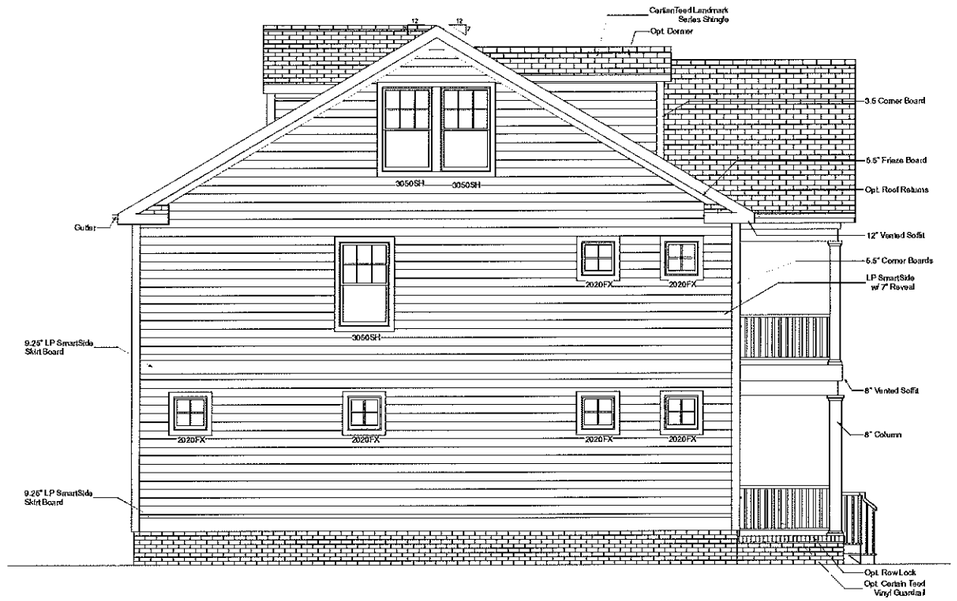

Left Elevation 1/4" = 1'-0"

Rear Elevation 1/4" = 1'-0"

Right Elevation 1/4" = 1'-0"

NOTE* Siding, Windows Appearance and Locations, Trim, Columns, Decorative Masonry are approximated on these elevations and may be subject to change in appearance.
-Opt. Shake shown can be interchanged with Opt. Board and Batten
- Site Conditions will determine stairs and Handrails

PURCHASER ASSUMES ALL RESPONSIBILITY AND RISK FOR THE USE OF THESE PLANS. THE PLANS ARE PROVIDED ON AN "AS IS" BASIS. JWB & LPS MAKES NO REPRESENTATION OR WARRANTIES OF ANY KIND EXPRESSED OR IMPLIED, AS THE USE OF THE PLANS TO CONSTRUCT A HOME OR OTHER STRUCTURE. BUILDER IS LIABLE FOR ALL SITE CONDITIONS AND SITE PREPARATION FOR CONSTRUCTION. BUILDER IS LIABLE FOR ALL CONSTRUCTION METHODS. ALL BUILDING MATERIALS AND THE INSTALLATION OF ANY OR ALL ENGINEERED OR MANUFACTURED COMPONENTS. BUILDER IS LIABLE FOR THE STRUCTURAL INTEGRITY THROUGH THE ENTIRE STRUCTURE. BUILDER IS TO FIELD VERIFY ALL DIMENSIONS AND PLACEMENT OF ALL BUILDING MATERIALS AND ENGINEERED OR MANUFACTURED COMPONENTS AND BUILDING PLACEMENT. BUILDER IS LIABLE FOR ANY OR ALL WARRANTIES OR GUARANTEES. BUILDER IS LIABLE FOR ALL PERMITS AND INSPECTIONS REQUIRED. BUILDER IS LIABLE FOR COMPLIANCE WITH ALL STATE AND LOCAL BUILDING CODES.

Every attempt has been made in the preparation of these drawings to avoid mistakes. The designer or anyone associated with the designer will not be held liable for any errors or omissions in these drawings.

DATE: 5/29/2015

DRAWINGS PROVIDED BY:
J BENGTSON
LAND PLANNING SOLUTIONS
6697 HARBOUR VIEW BLVD, SUITE 202
SUFFOLK, VIRGINIA 23435
cell 757.652.4665 jbengtson@landplans.net

SCALE: 1/4" =1'0" (unless noted)

DRAWN BY: J. Bengtson N. Clark

THESE PLANS ARE THE COPYRIGHT OF JWB ALL RIGHTS RESERVED. THE DUPLICATION, REPRODUCTION, COPYING, SALE, TRADE, LOANING, OR OTHERWISE DISTRIBUTION OF, USE OF THESE DRAWINGS, OR ANY PORTION THEREOF, WITHOUT THE EXPRESS WRITTEN CONSENT OF JWB IS STRICTLY PROHIBITED UNLESS EXPRESSLY AUTHORIZED IN WRITING BY JWB.

Type: PROPOSED 2 STORY BRICK AND FRAME SINGLE FAMILY RENOVATION PREPARED FOR: HEARNDON

Model: HER_485

Sheet: A6